

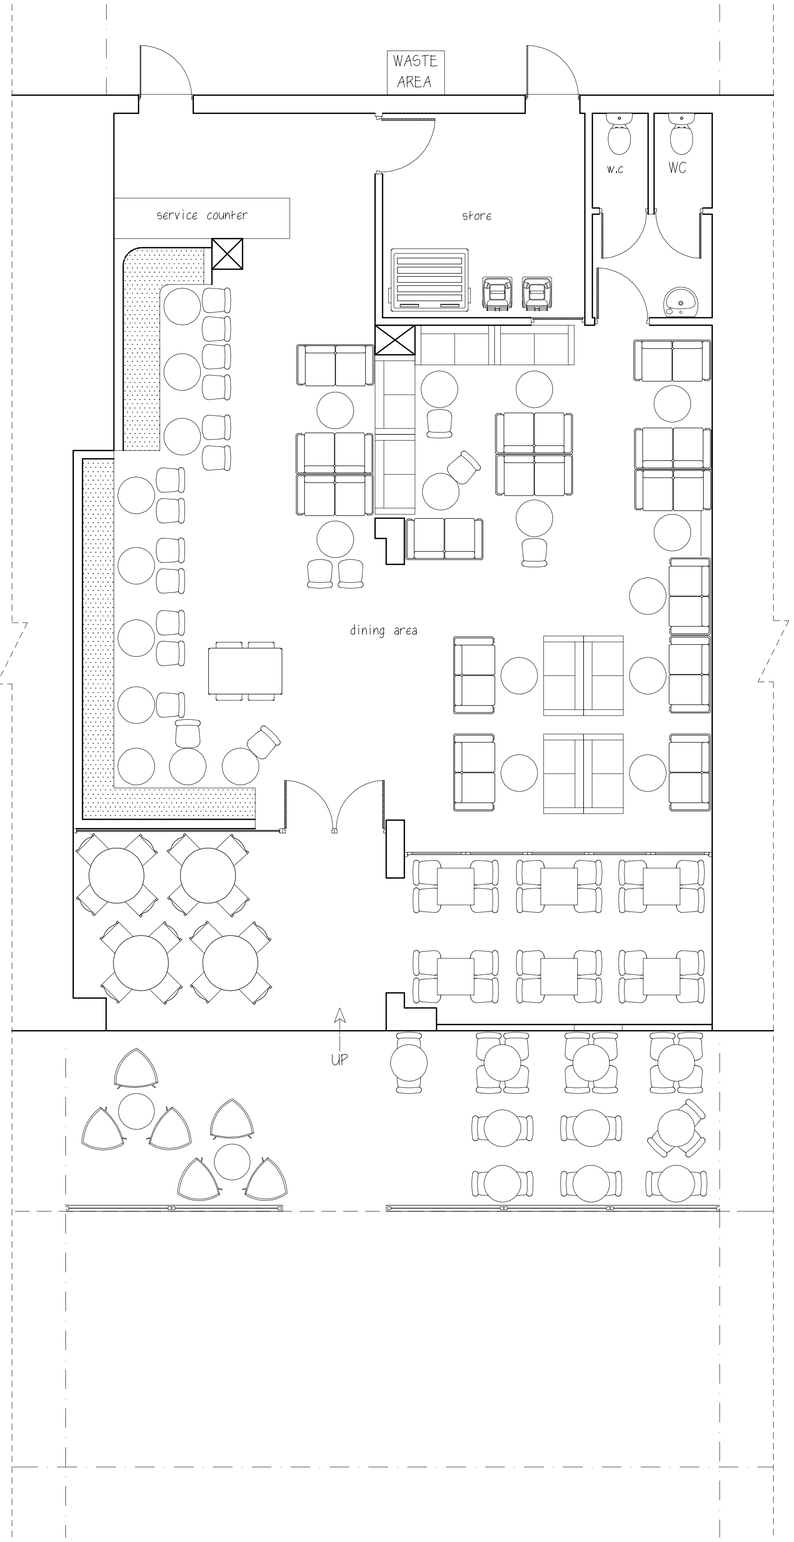


EXISTING & PROPOSED GROUND FLOOR PLAN SCALE: 150MM UNCHANGED

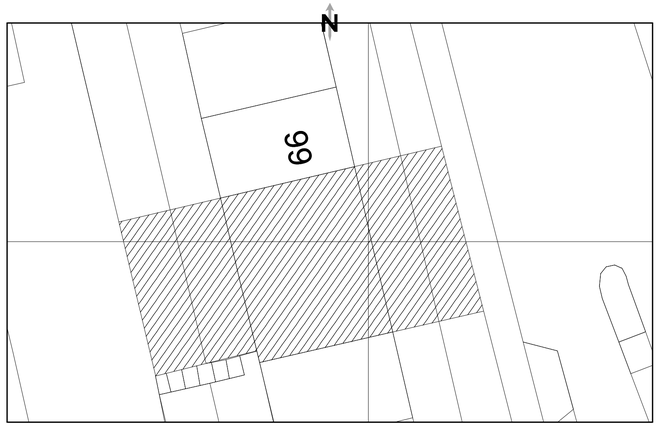

Block/site plan scale:1:200mm

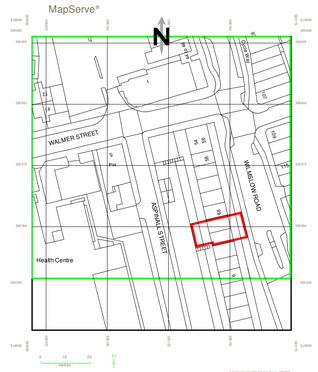

Location plan scale:1:1250mm

Syed Helal Uddin
Architectural Services
58 Southwood Drive, Baxenden,
Accrington, Lancashire. BB5 2PZ
Tel:01254 238202 Fax:0879 2352826
Mobile: 07879 261142
Email: syedhelaluddin@yahoo.com

Scale:1:100 Page 1/1 (A1)

Drawing no: 2024

Existing & proposed layout

Location: 68 70 Wilsmslow Rd, Rusholme, Manchester, M14 5AL

Prop: Openning times change

Client: MR. SAMUEL ION

Date: February 2024

please do not scale drawing