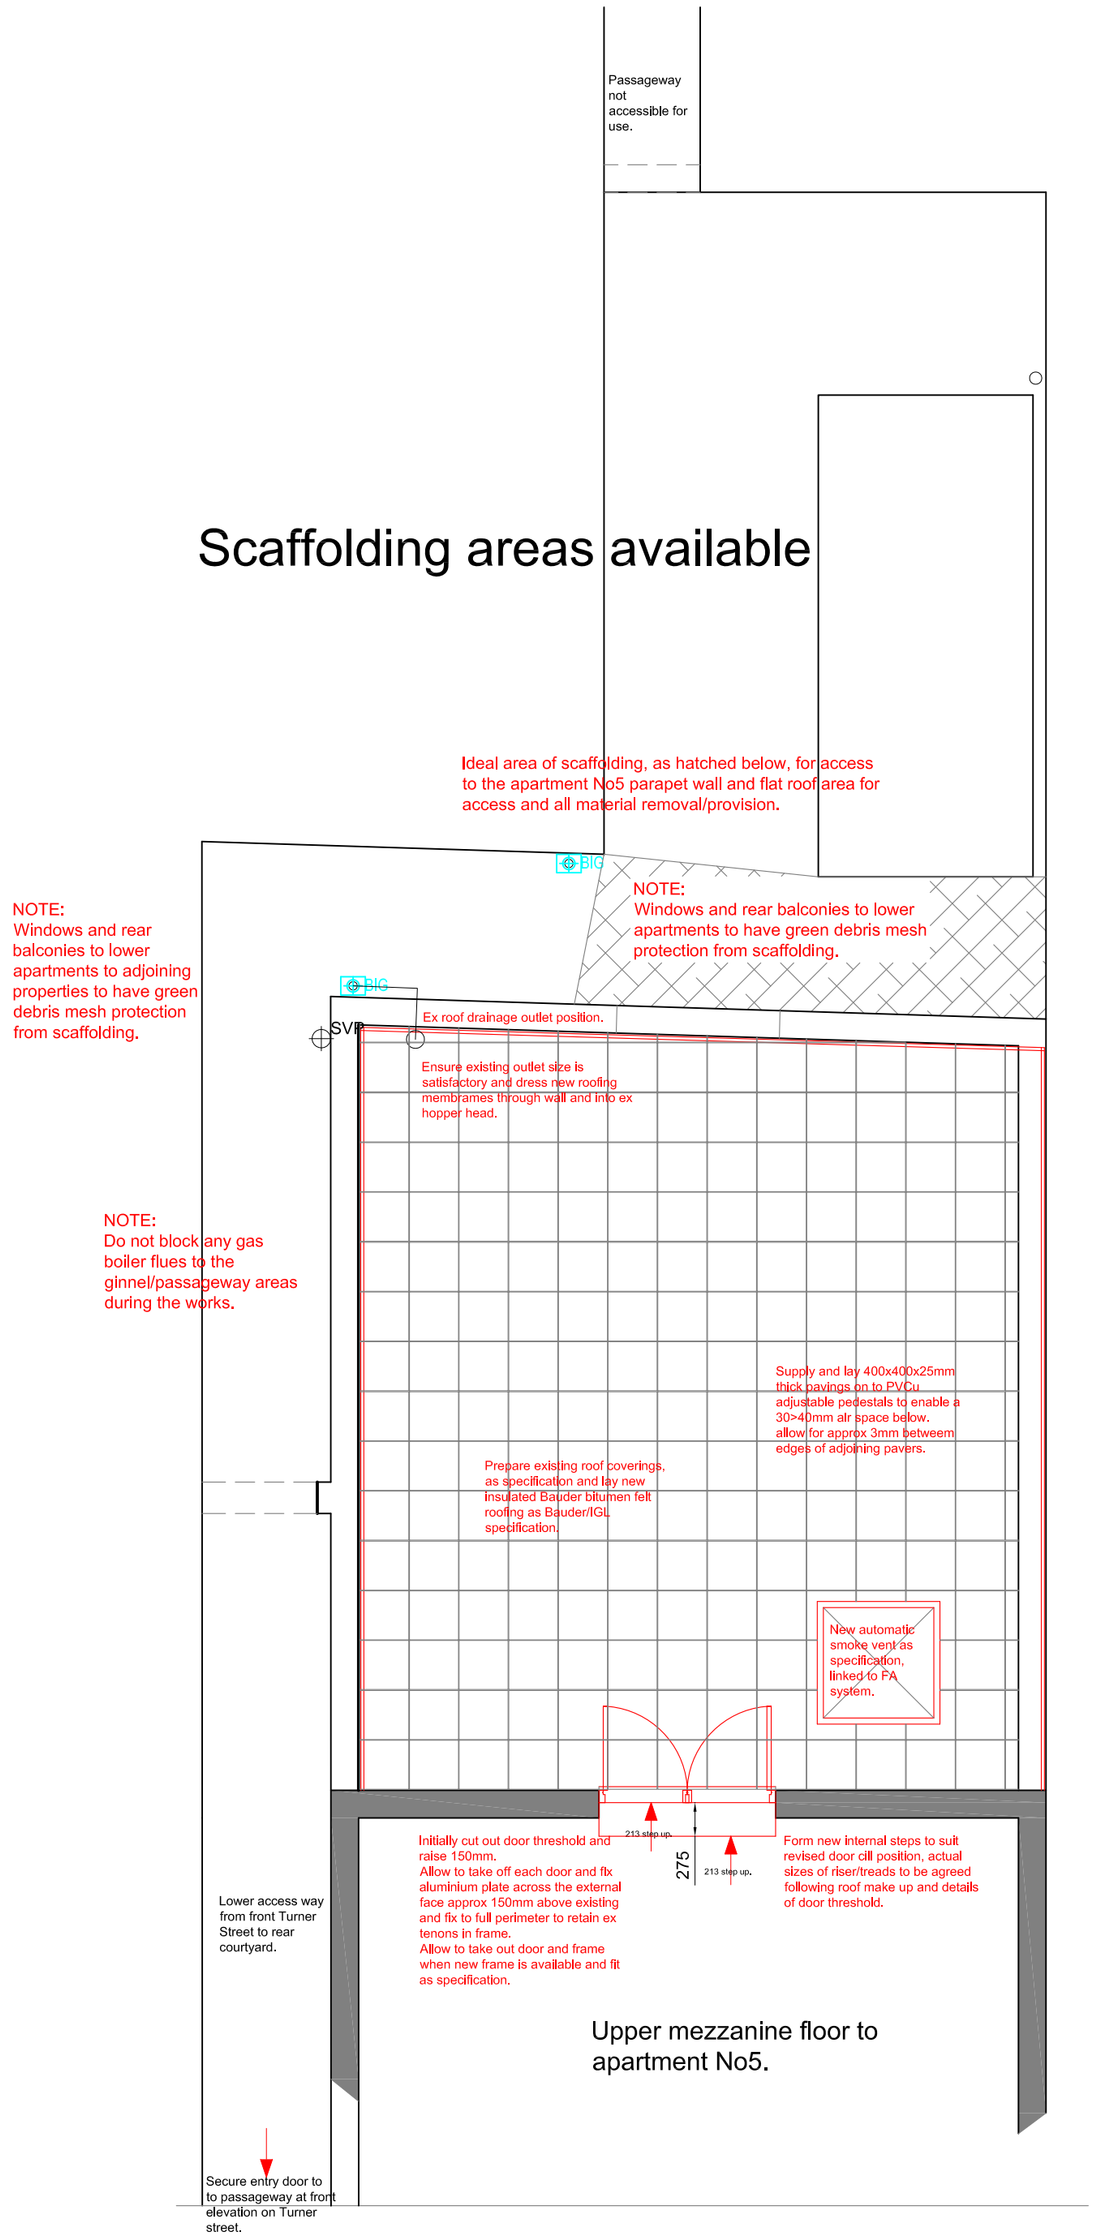

Proposed new roof plan to rear of apartment No5.

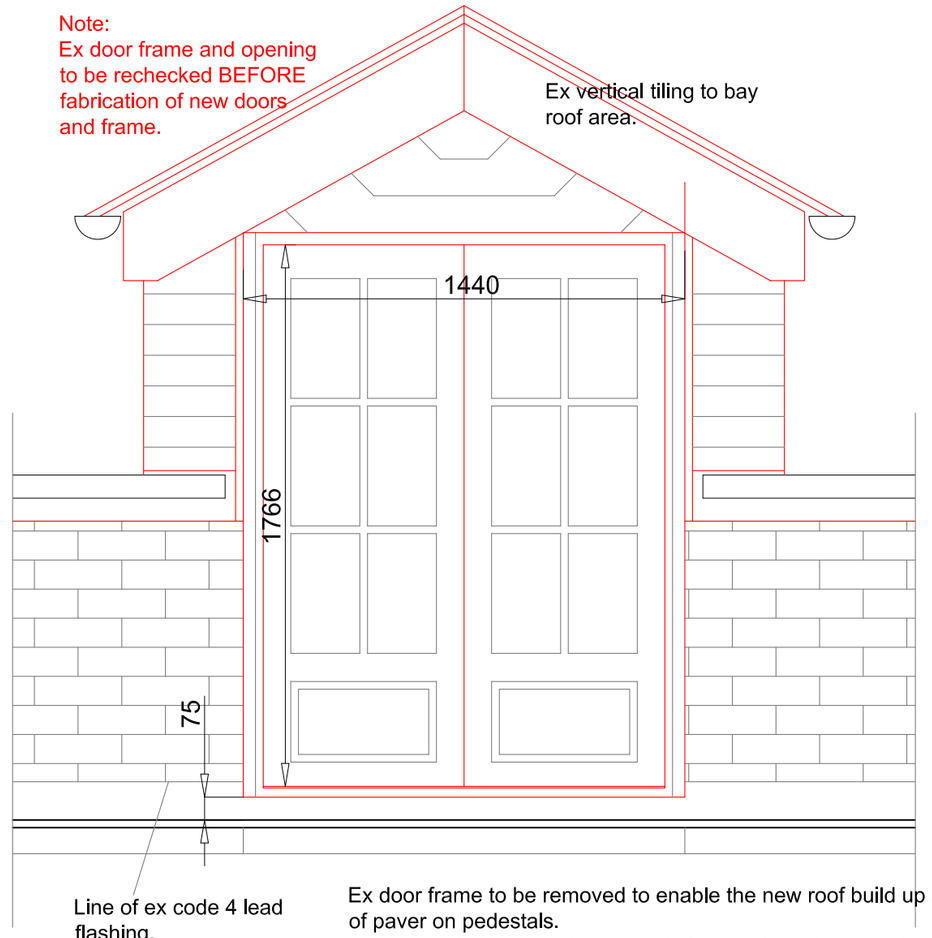

Ex door frame to be removed to enable the new roof build up and installation of paver on pedestals.
New doors to be made to resemble the existing glazing pattern and panels as existing.
28mm double glazing panes in narrow section thermal break aluminium, with narrow section glazing beads for doors and sub frame, the finish to be powder coated "Anthracite" colour externally and white internally.

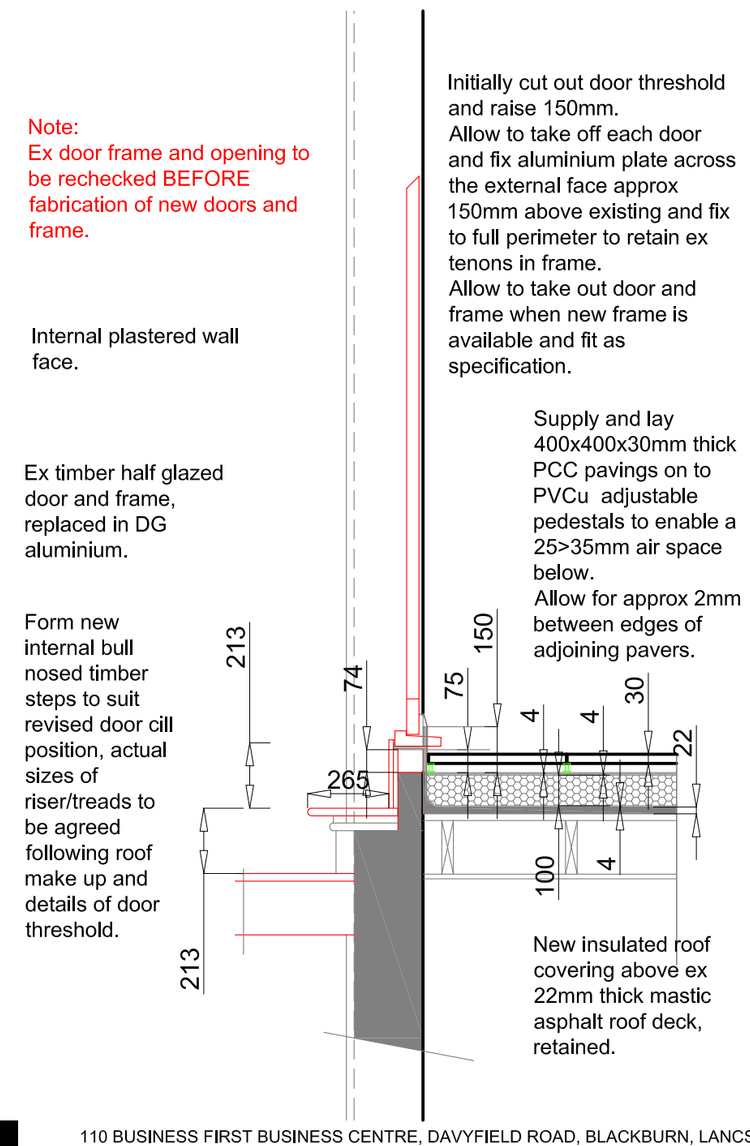

IGL SURVEYING LTD — Chartered Surveyors & Consultants
110 BUSINESS FIRST BUSINESS CENTRE, DAVYFIELD ROAD, BLACKBURN, LANCS, BB1 2QY
Tel: 01254 460670 www.iglsurveying.co.uk info@iglsurveying.co.uk
This dwg is copyright and should not be used or reproduced without written consent of IGL Surveying Ltd.
All dimensions to be checked on site by contractor prior to commencement of works.

CLIENT: Clear Building Management Ltd
PROJECT: 22 Turner Street, Manchester.
DRAWING: Proposed New Insulated flat Roof and Door Layout

Dwg No: 3540/P/01 Scale: !:50
Drawn: RWI Date: January 20224
Checked: RWI Rev: A

Rev:	Description:	Date:
A	Plans updated following door/insulation revisons.	11.01.24

A2 WHEN PLOTTED