
0m 1m 2m 3m 4m 5m

VISUAL SCALE 1:100 @ A3

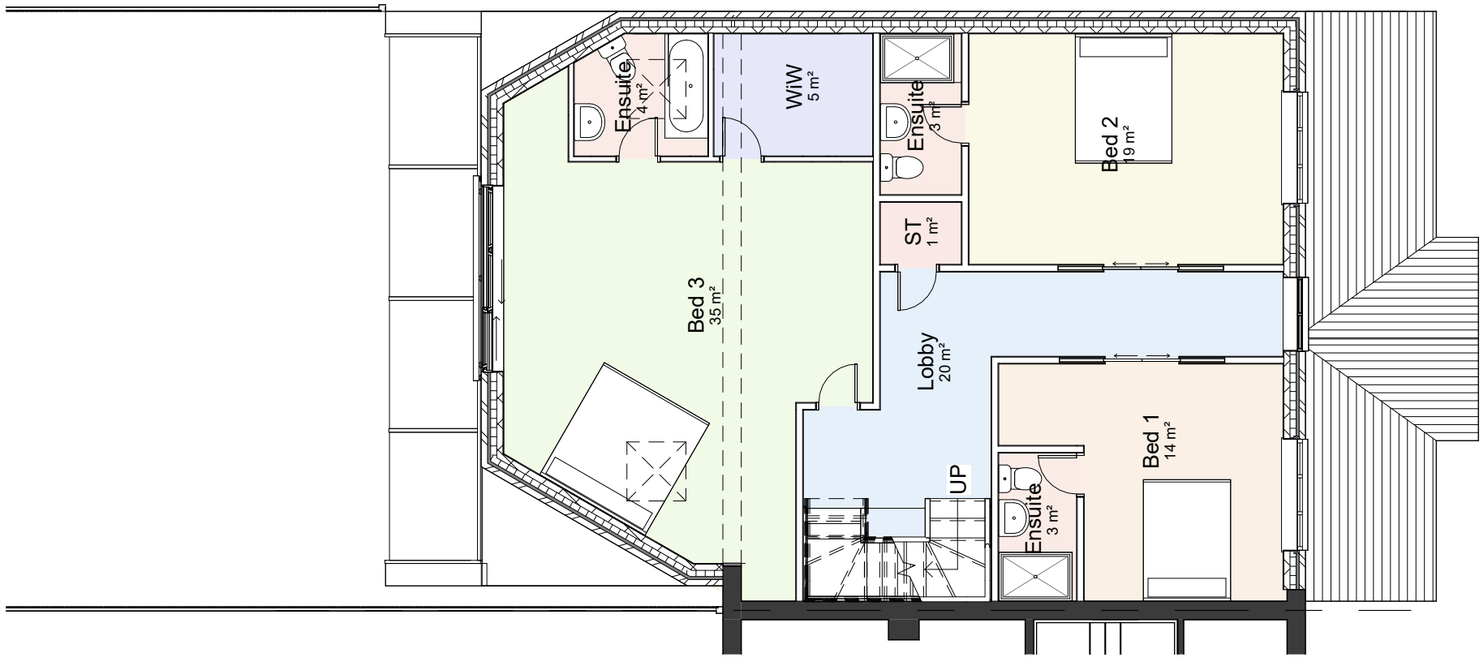

01-P-First Floor

1 : 100

COPYRIGHT © ALL RIGHTS RESERVED BY VIKAS ALYAS LTD. DO NOT SCALE FROM DRAWING. DRAWING INDICATES DESIGN INTENT ONLY. REPORT ANY DISCREPANCIES TO CLIENT / VA LTD. NOT TO BE USED FOR CONSTRUCTION UNLESS STATED SO. TO BE READ IN CONJUCTION WITH OTHER DRAWINGS OR SPECIFICATION WHERE PROVIDED.

ARCHITEK
BUILDING DESIGN CONSULTANCY
0161 511 8479
vikas@architek.uk
916 Stockport Road, Levenshulme, Manchester, M19 3AB

No.	Description	Date
P1	Issue to Planning	01.03.2024

PROJECT
Part two/single storey rear and single storey front extension. Loft conversion and Roof dormer extension to side and rear. Boundary wall treatment

Manchester City Council

PURPOSE OF ISSUE
Planning

ADDRESS
1204_421 Wilbraham Rd, Manchester M21 0UT

SHEET
First Floor Plan

CLIENT
Kashef Ahmad

Date	Project number	Scale (@ A3)
01.03.2024	1204	1 : 100

Drawn by	DRAWING NUMBER	REV
VA	A105	P1

Checked by
VA