
NOTES

Copyright: All rights reserved.
This drawing must not be reproduced without permission.
This drawing must not be scaled. Dimensions are in millimetres unless specified.

WINDOW ELEVATIONS

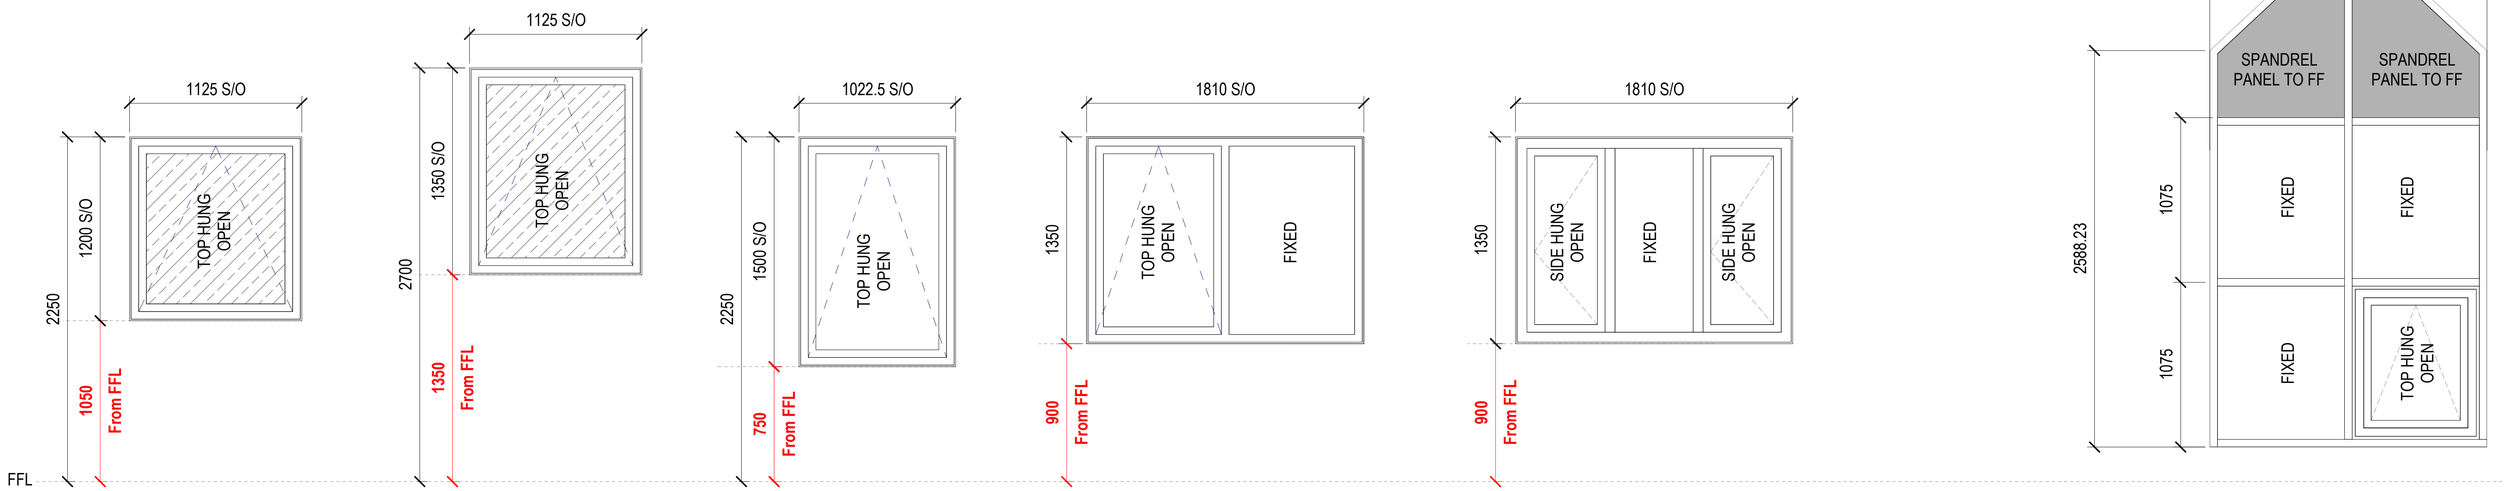

Window Type 1 - W1.1
WC/ BATHROOM

W: 1125mm
H: 1200mm

Finish: Aluminium or UPVC
Black or Dark Grey

OBSCURED GLAZING -
LEVEL 5 PILKINGTON GLASS SCALE

Window Type 1 - W1.2
WEST/ EAST SIDE ELEVATION

W: 1125mm
H: 1350mm

Finish: Aluminium or UPVC
Black or Dark Grey

OBSCURED GLAZING -
LEVEL 5 PILKINGTON GLASS SCALE

Window to be fixed or top hung.

Window to be fixed or top hung.

Window Type 1 - W1.3
1ST FLOOR BEDROOM

W: 1125mm
H: 1350mm

Finish: Aluminium or UPVC
Black or Dark Grey

Window to be fixed or top hung.

Window Type 2 - W2.1
1ST FLOOR BEDROOM

W: 1810mm
H: 1350mm

Finish: Aluminium or UPVC
Black or Dark Grey

Window to be fixed or top hung.

Window Type 1 - W3
1ST FLOOR BEDROOM

W: 1810mm
H: 1350mm

Finish: Aluminium or UPVC
Black or Dark Grey


Window to be fixed or top hung.

Openable window area (each opening) = 0.6m2

FEATURE GLAZING

Finish: Aluminium or UPVC
Black or Dark Grey

DOOR ELEVATIONS

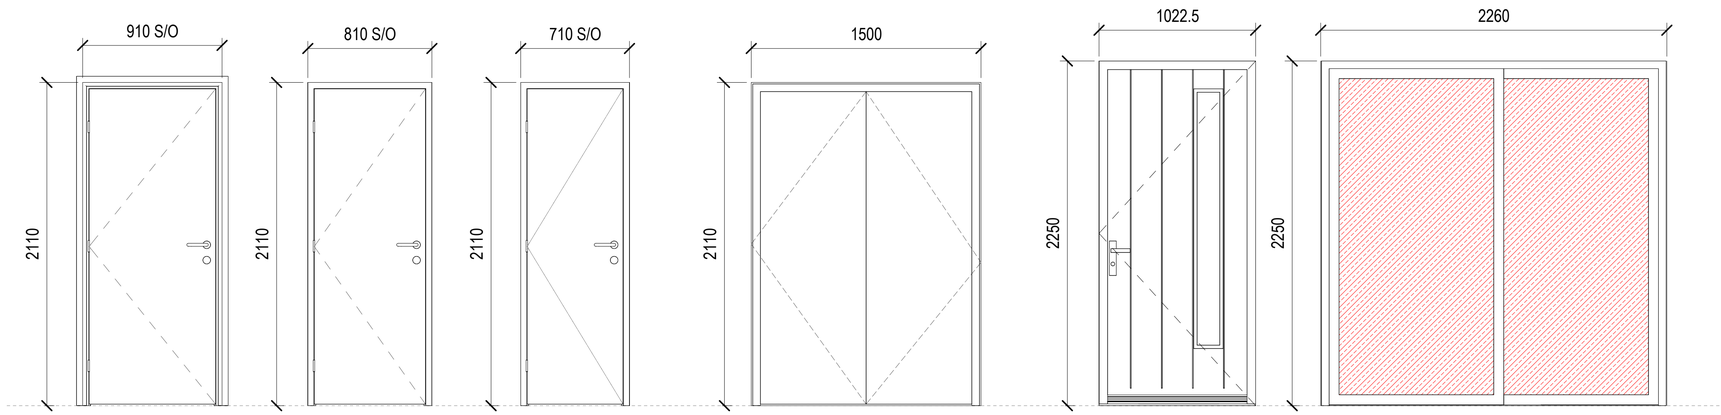

Internal Door Type 1
ID1.1

Internal Door Type 1.2
ID1.2

Internal Door Type 1.3
ID1.3

Internal Door Type 2.1
ID2.1

External Door Type 1
ED1

fitted with a door chain or limiter and door viewer such as peephole, glazed screen or doorentry system.

External Door Type 2
ED2

DOOR SCHEDULE SEMI-DETACHED

Type Mark	Width	Height	Count
ED1	1002.5	2240	**3**
ED2	2260	2250	**3**
ID1.1	910	2110	**24**
ID1.2	810	2110	**3**
ID1.3	710	2110	**3**
ID2.1	1500	2110	**3**

WINDOW SCHEDULE SEMI-DETACHED

Type Mark	Width	Height
W1.1	1125	1200
9		
W1.2	1125	1350
6		
W1.3	1022.5	1500
6		
W2.1	1810	1350
6		
W3	1810	1350
6		

ALL EXTERNAL WINDOWS AND DOORS SHOULD MEET PAS 24 SECURITY STANDARD FOR CONTROLLED FITTINGS.

KEY:

OBSCURED GLAZING
Specification of no less than level 5 of the Pilkington Glass Scale

SAFETY GLAZING

REV	DATE	REVISION NOTE	BY	CHECK
P2	18.10.23	Note added to obscured glazing.	RM	
P1	10.05.23	B regs comments picked up.	RM	

THE GROVE SITE
WINDOWS & DOOR ELEVATIONS
0000_ 33100 REV P2
STATUS | BR SCALE | As indicated
DRAWN BY | RM DATE | 22.03.23
PS- RM- ZZ- ZZ- DR- A- 33100