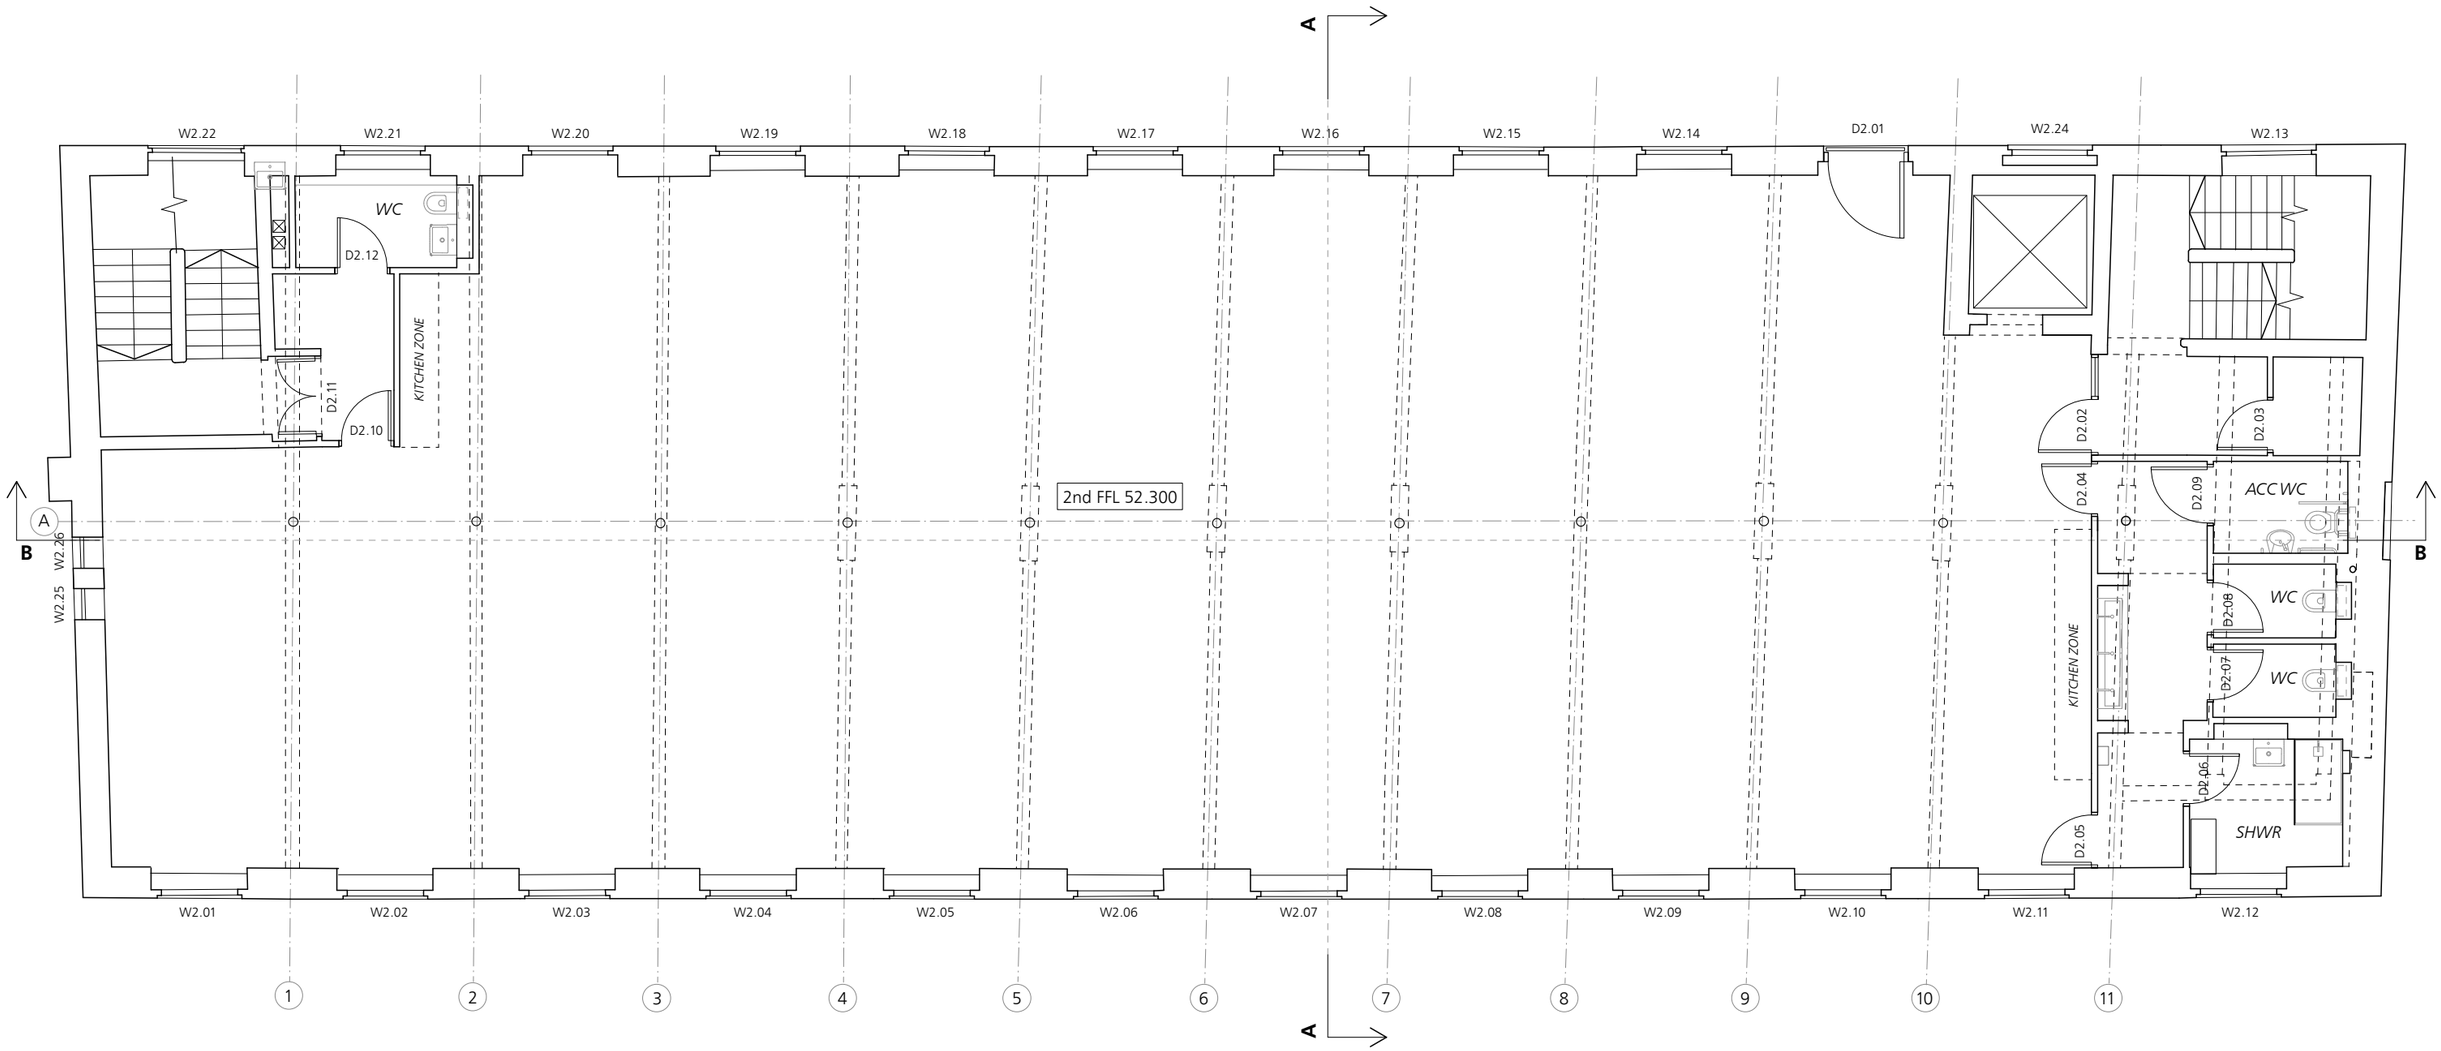

Rev T1 - 11/23 - WC areas adjusted
Rev P7 - 11/23 - Office fit out relocated to ground floor, rear riser and WC amended, GLs added
Rev P6 - 10/23 - Office fit out relocated from 1st floor
Rev P5 - 10/23 - WC area layouts adjusted
Rev P4 - 09/23 - WC area layout amended
Rev P3 - 08/23 - Window omitted to west gable and existing retained, window added to lift shaft

0 1 2 3 4 5
Metres

FOR WORKS TO EXTERNAL WALLS REFER TO DRGS 353 CD 2101 - 2108	FOR WORKS TO ROOF REFER TO DRGS 353 CD 2701
FOR WORKS TO INTERNAL WALLS REFER TO DRGS 353 CD 2201 - 2205	FOR WINDOW & DOORS INFORMATION REFER TO DRGS 353 CD 3001 - 3005
FOR WORKS TO FLOORS & STAIRS REFER TO DRGS 353 CD 2301 - 2305	FOR WORKS TO CEILINGS REFER TO DRGS 353 CD 3501 - 3505

Jonathan Davidson Architects
Architecture & Industrial Design
47 Hilton Street
MANCHESTER
M1 2EF
t: 0161 711 0835
e: inbox@jdavidsonarchitects.com
w: www.jdavidsonarchitects.com

Client: Capital & Centric
Project: **Neptune Mill**
Chapeltown St, Manchester
Scale: 1:100 @ A3
Date: Jan 2023

Document: **General Arrangement**
Proposed 2nd Floor Plan
Status: For information

Doc Ref: 353 | CD | 1004 | T1