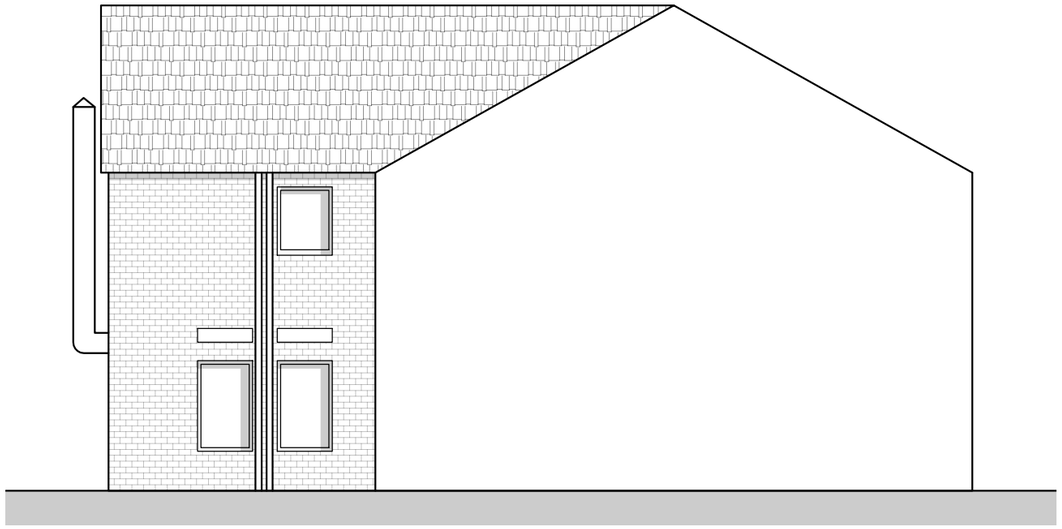
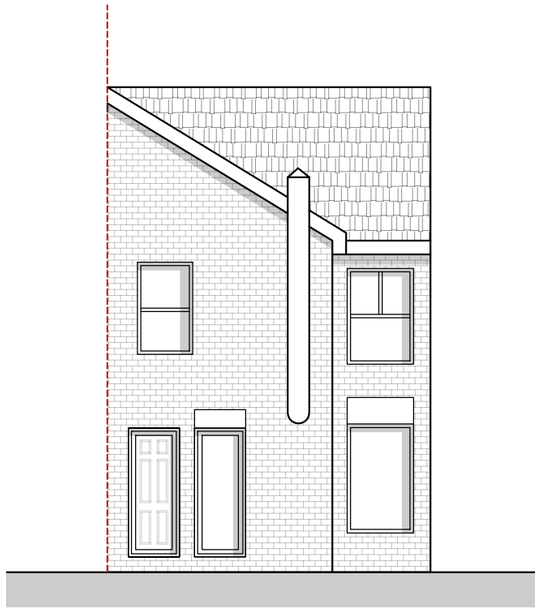


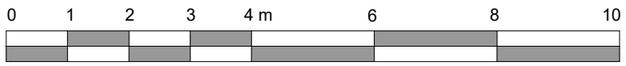

EXISTING FRONT ELEVATION
SCALE 1:100



EXISTING SIDE ELEVATION
SCALE 1:100



EXISTING REAR ELEVATION
SCALE 1:100




Scale 1:100

ASCOT DESIGN
Timeless architecture

*Ascot Design Ltd,*
*Ashurst Manor,*
*Ashurst Park,*
*Ascot,*
*Berkshire,*
*SL5 7DD*
*Tel: 01344 299330*
*Fax: 01344 299331*
*Email: info@ascotdesign .com*
*www.ascotdesign.com*

The copyright in this document and design is confidential to and the property of Ascot Design Limited

Status: PRELIMINARY

Client: PROJECT 4 FITNESS LTD

Project Title: 169 FOG LANE, BURNAGE, MANCHESTER. M20 6JF

| Rev. | Date | Detail |
|---|---|---|
| / | 11/01/24 | PRELIMINARY |

DRAWING Title: EXISTING ELEVATIONS

| Scale. | Date | Drawn |
|---|---|---|
| 1:100 @ A3 | JAN '24 | TC |

DRAWING No.: 23-J4526-PL003

Rev.: /