

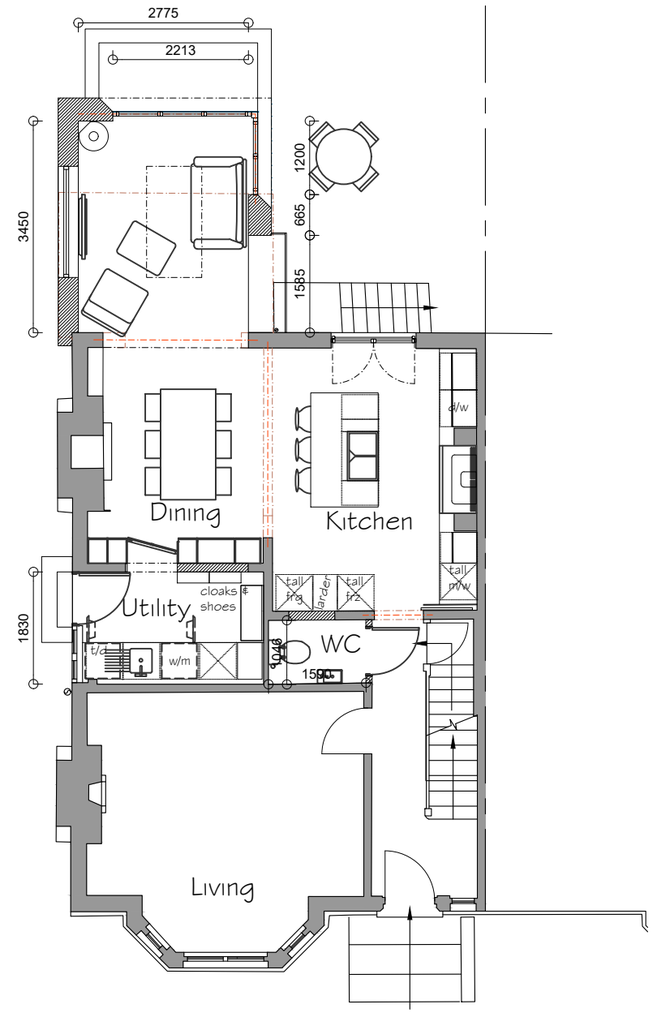


01 Ground Floor
1:100

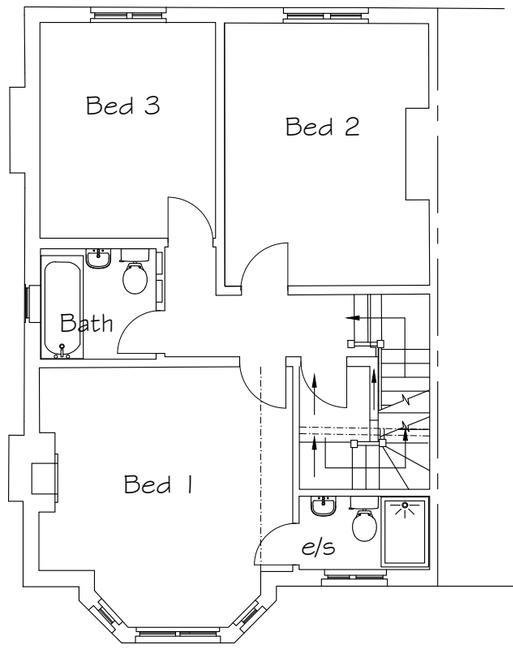

02 First Floor
1:100

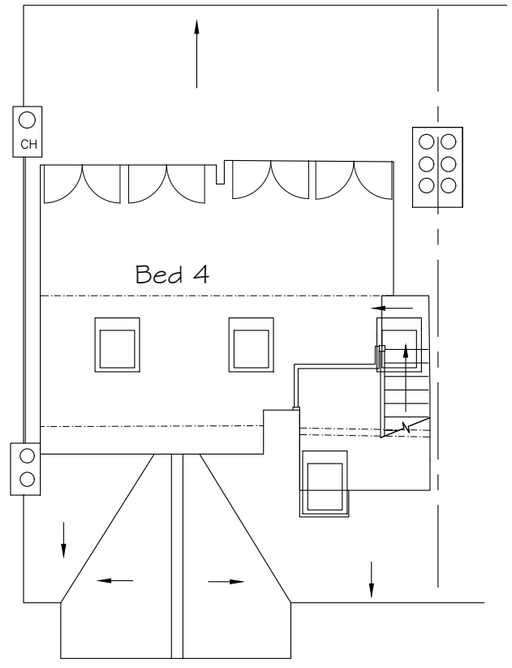

03 Second Floor
1:100

Scale = 1:100

5 10

project: 4 Gaddum Road Didsbury	title: Proposed Floor Plans	job no.: 121	dwg no.: 013	revision: PL00	
	status: PLANNING	scale: 1:100@A3	date: 10.01.24		

... / ... rev / date ... note

© neon architecture

7 Lower Woodspeen Court, Lambourn Rd
Newbury, Berks, RG20 8BL, 01635 745085
www.neonarchitecture.co.uk
architecture