
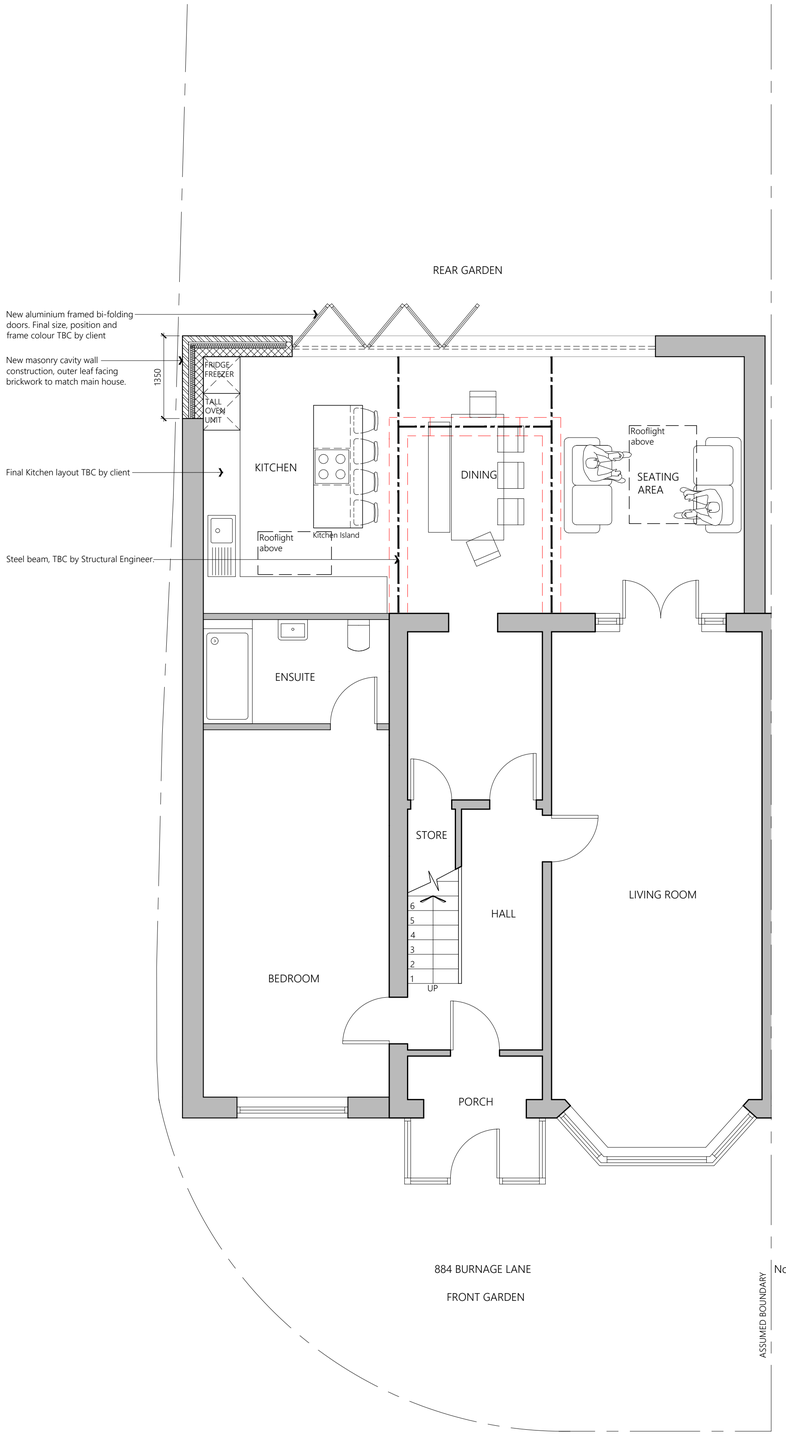


PROPOSED GROUND FLOOR PLAN

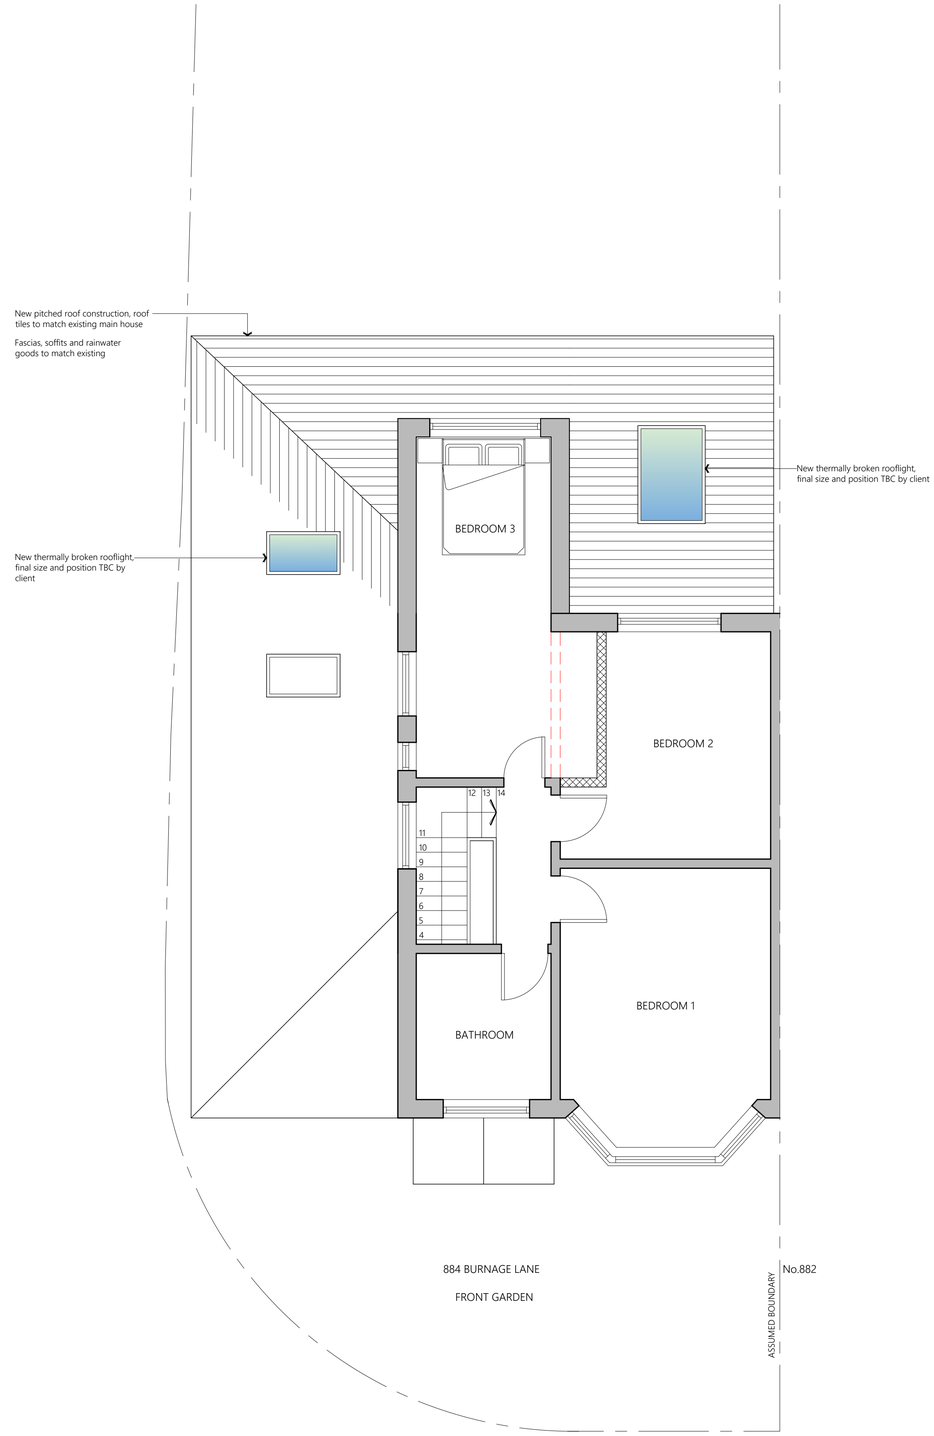

PROPOSED FIRST FLOOR PLAN

0 1 2 3

Scale Bar 1:50 Metres

PROJECT	884 Burnage Lane Burnage M19 1RS		
CLIENT	M Zandi		
STATUS	Information		
DRAWING	Proposed Plans		
DWG No.	2307C-06	REV	
SCALE	1:50@A1	DATE	Jan '24

AGB CAD SERVICES
website: www.agbcad.co.uk
email: info@agbcad.co.uk
telephone: 07912 090 125
DO NOT SCALE FROM THIS DRAWING