

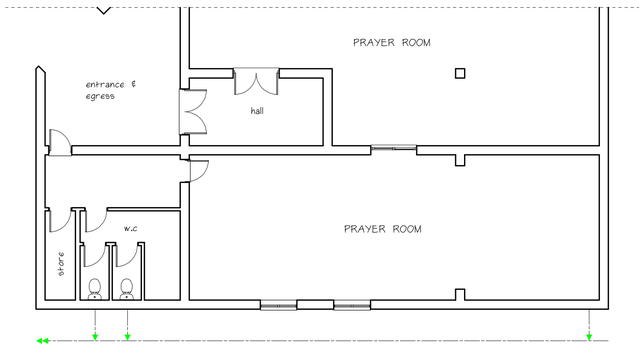



Existing ground floor plan

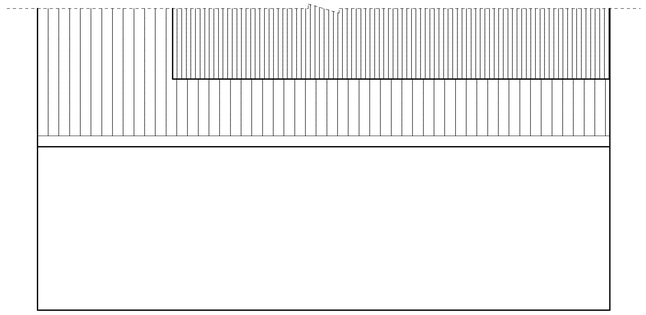


Existing roof plan

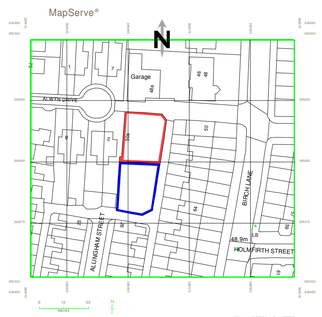


Location plan scale:1:1250mm

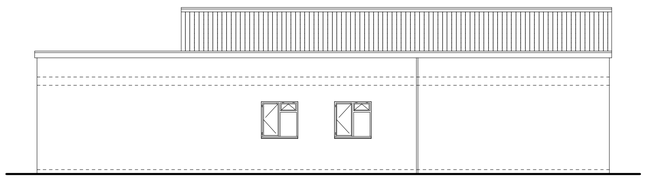


Existing rear elevation

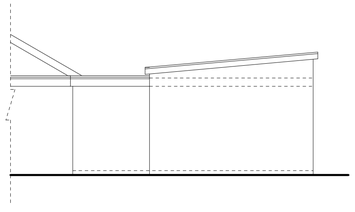

Existing side elevation (West)

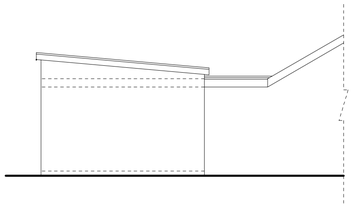

Existing side elevation (East)

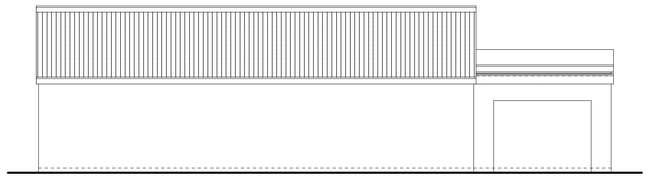

Existing front elevation



Block/site plan scale:1:200mm

DRAWING AMENDED FOR PLANNING 27/11/2023

Syed Helal Uddin
Architectural Services
58 Southwood Drive, Baxenden,
Accrington, Lancashire. BB5 2PZ
Tel:01254 238202 Fax:0879 2352826
Mobile: 07879 261142
Email: syedhelaluddin@yahoo.com

Scale:1:100 Page 1/2 (A1)

Drawing no: 1995

Existing & proposed layout

Location: 50a Birch Lane,
Manchester, M13 0WN

Prop: First floor extension

Client: MANCHESTER JAME MASJID
& CULTURAL CENTRE

Date: November 2023

please do not scale drawing