
All dimensions shall be verified by the Contractor(s) on site prior to work commencing and relevant orders being placed. Do not scale from this drawing and only work to written dimensions. Any discrepancies to be brought to the attention of the Contract Administrator for instructions prior to proceeding.

DRAWING STATUS: STAGE THREE



Location plan
1 : 1250

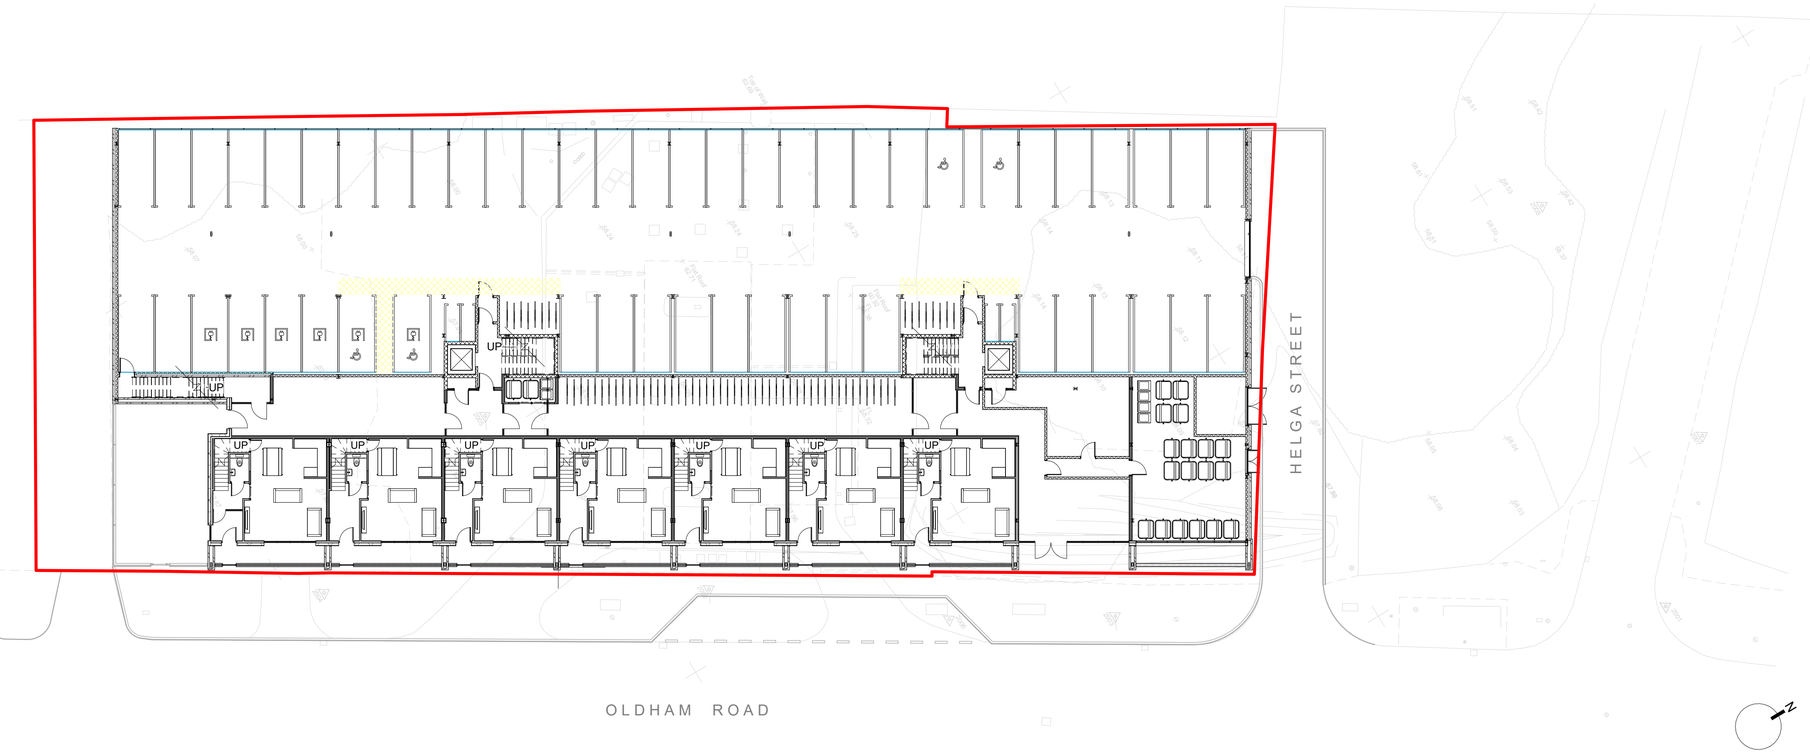

Site plan
1 : 200

0 4 8 12 16 20
Scale: 1:200

REV	DATE	COMMENT

CLIENT: CERT

PROJECT: OSBORNE YARD, MANCHESTER

DRAWING: Location and site plan (amended scheme)

DRAWING N°:	REV:	STATUS:	SCALE:	CHECKED:	DRAWN:
2075-ABWA-Z1-00-DR-A-(10)-0001		S4	As indicated	GW	LT
			SHEET: A1	DATE: 23.10.2023	

AUDEREBW ARCHITECTS