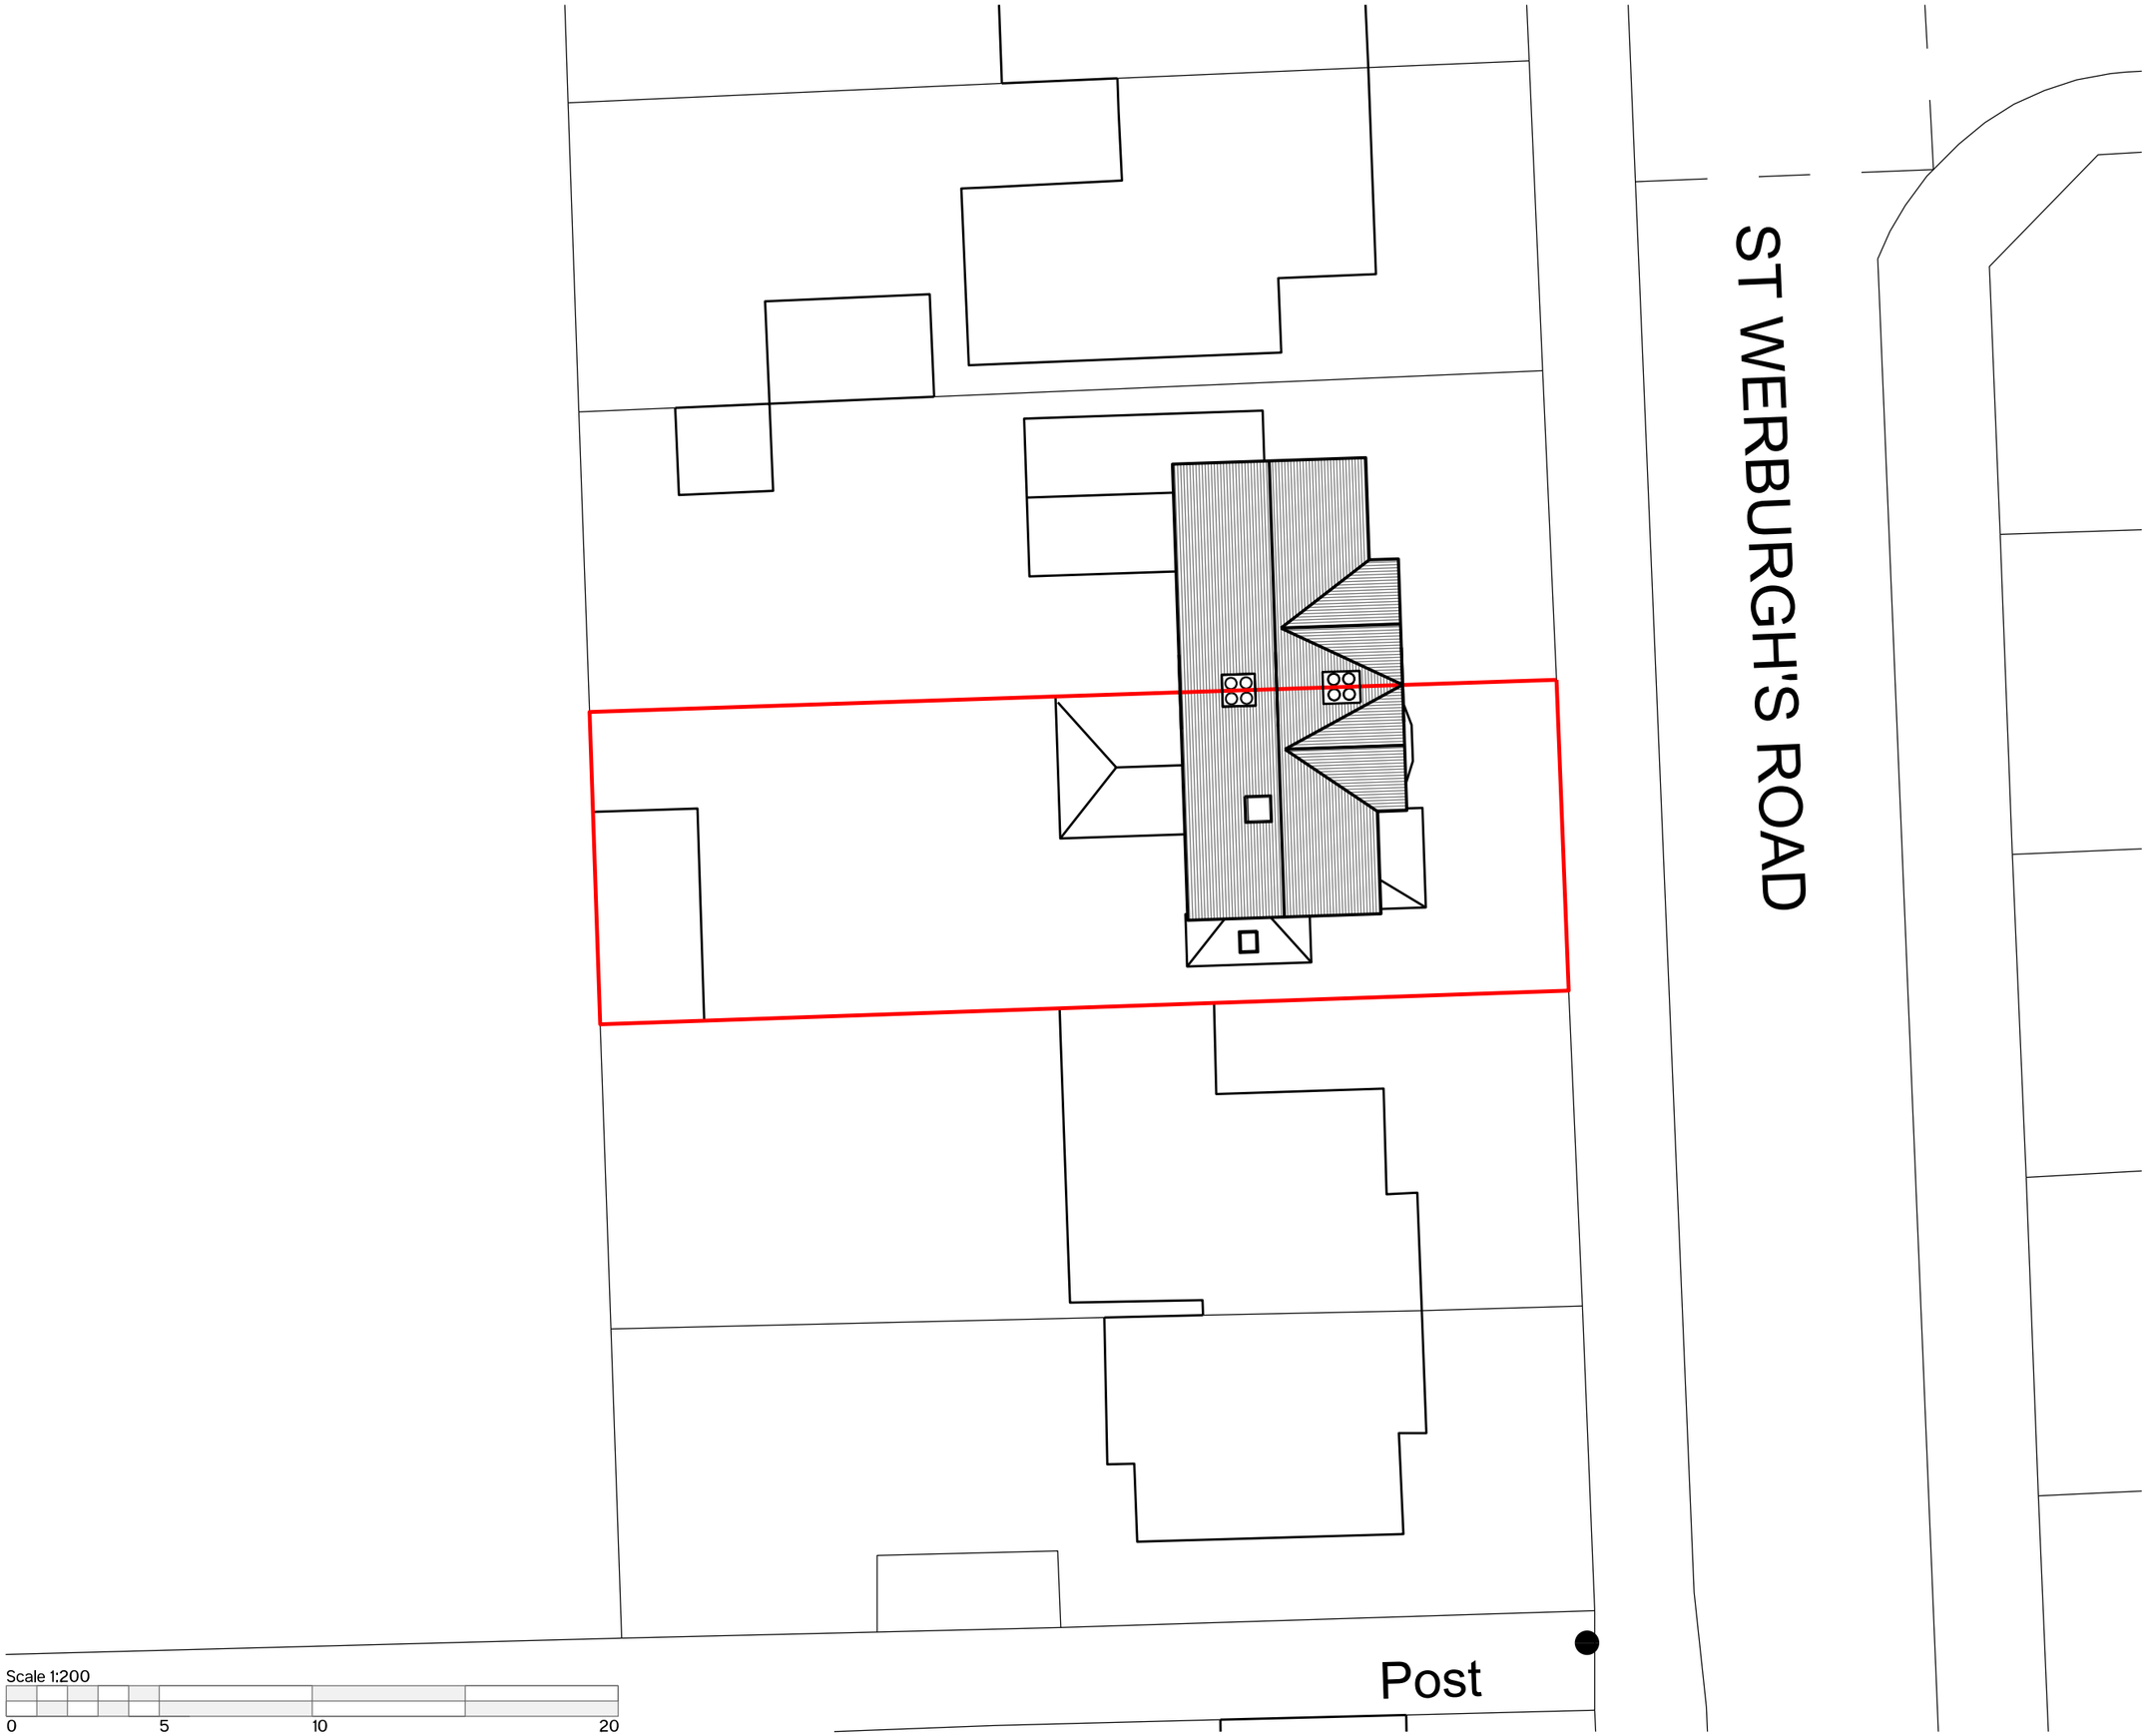


NORTHERN

NORTHERN ARCHITECTS

11 Grosvenor Road
Altrincham
WA14 1LA

pg@northernarchitects.co.uk
+447799196215

www.northernarchitects.co.uk

Project
50 St. Werburgh's Road, Chorlton

Project No.
NA-2304

Revisions

Rev	Description	By	Date

Notes:

North

Drawing Title
Site Plan as Existing

Scale	Date	Status
1:50 @ A3	Nov 23	Planning

NA (-1) 000

This drawing is the exclusive copyright of Northern Architects Limited and remains under the ownership of the company. Reproduction, sharing, or copying of this drawing without prior written consent is strictly prohibited.

Adhere to all dimensions as indicated. It is essential to verify all dimensions on-site before proceeding with construction or manufacturing.

Do not scale off of this drawing.