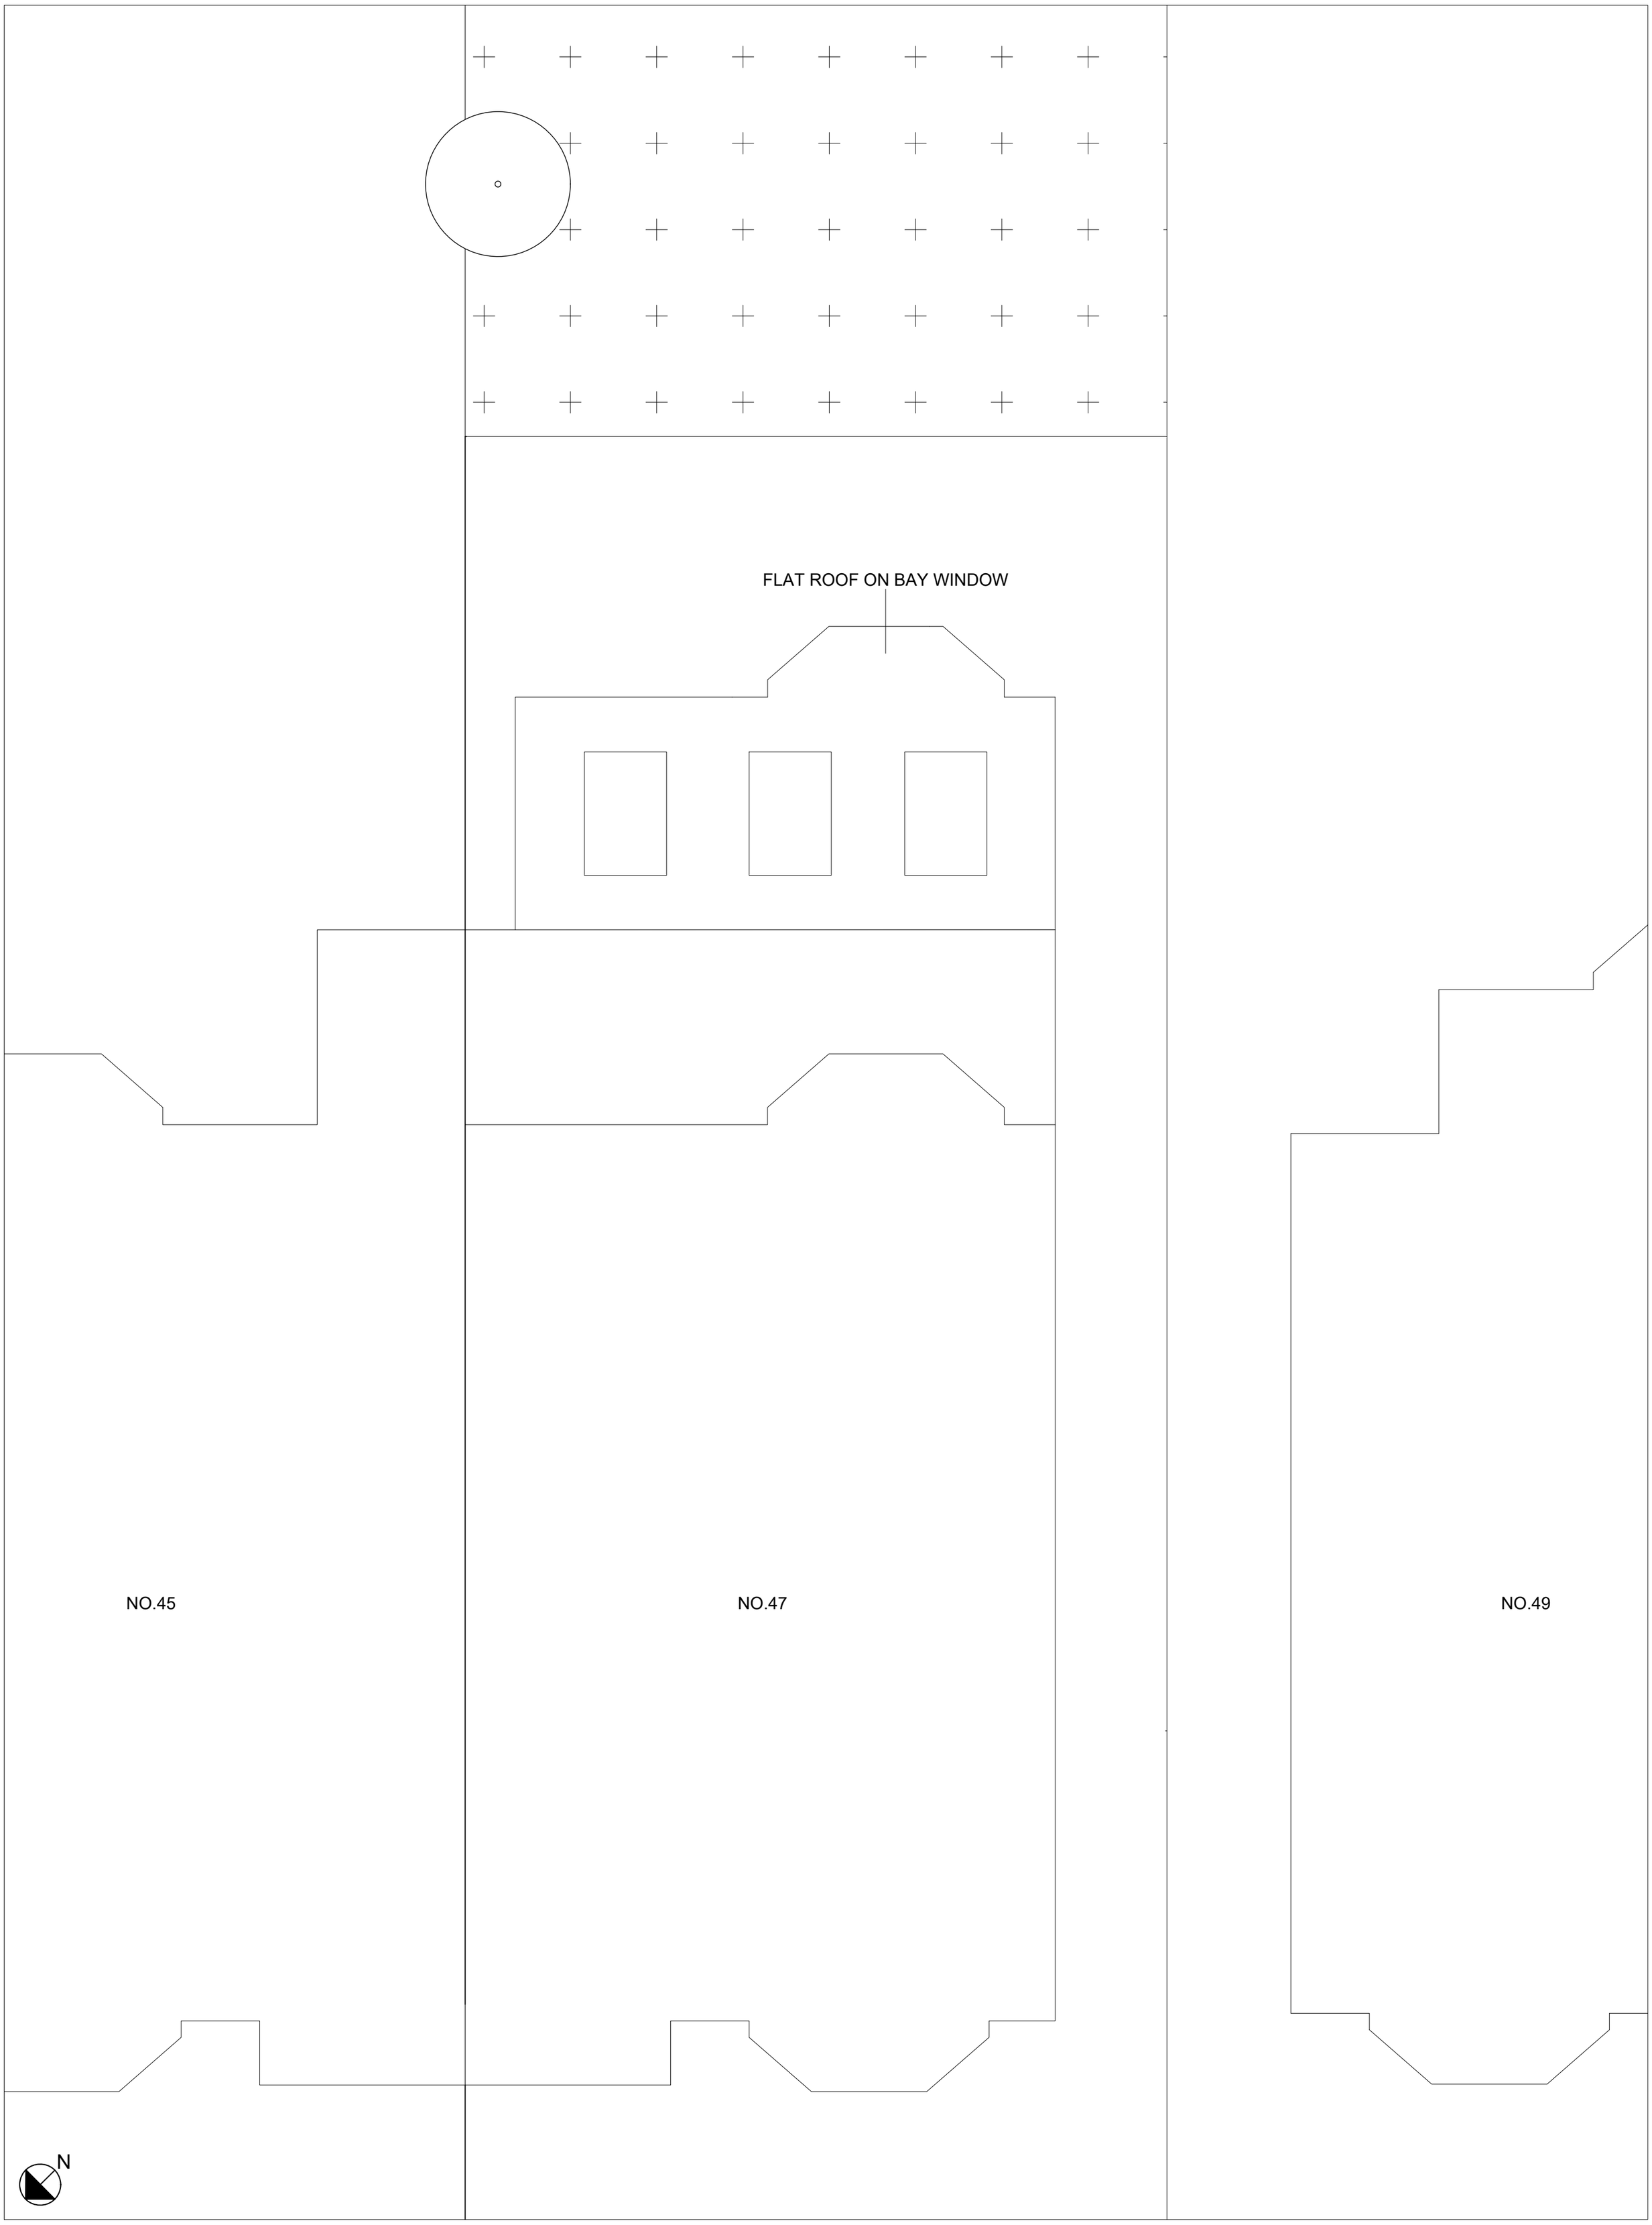


SITE	47 DUDLEY ROAD, MANCHESTER, M16 8FW							REVISIONS	DATE / DESCRIPTION
TITLE	PROPOSED ROOF PLAN								
DR.NO	PRR.01	REV	01	SCALE	1:50 @A2	DRAWN	FB	CHECKED	FB