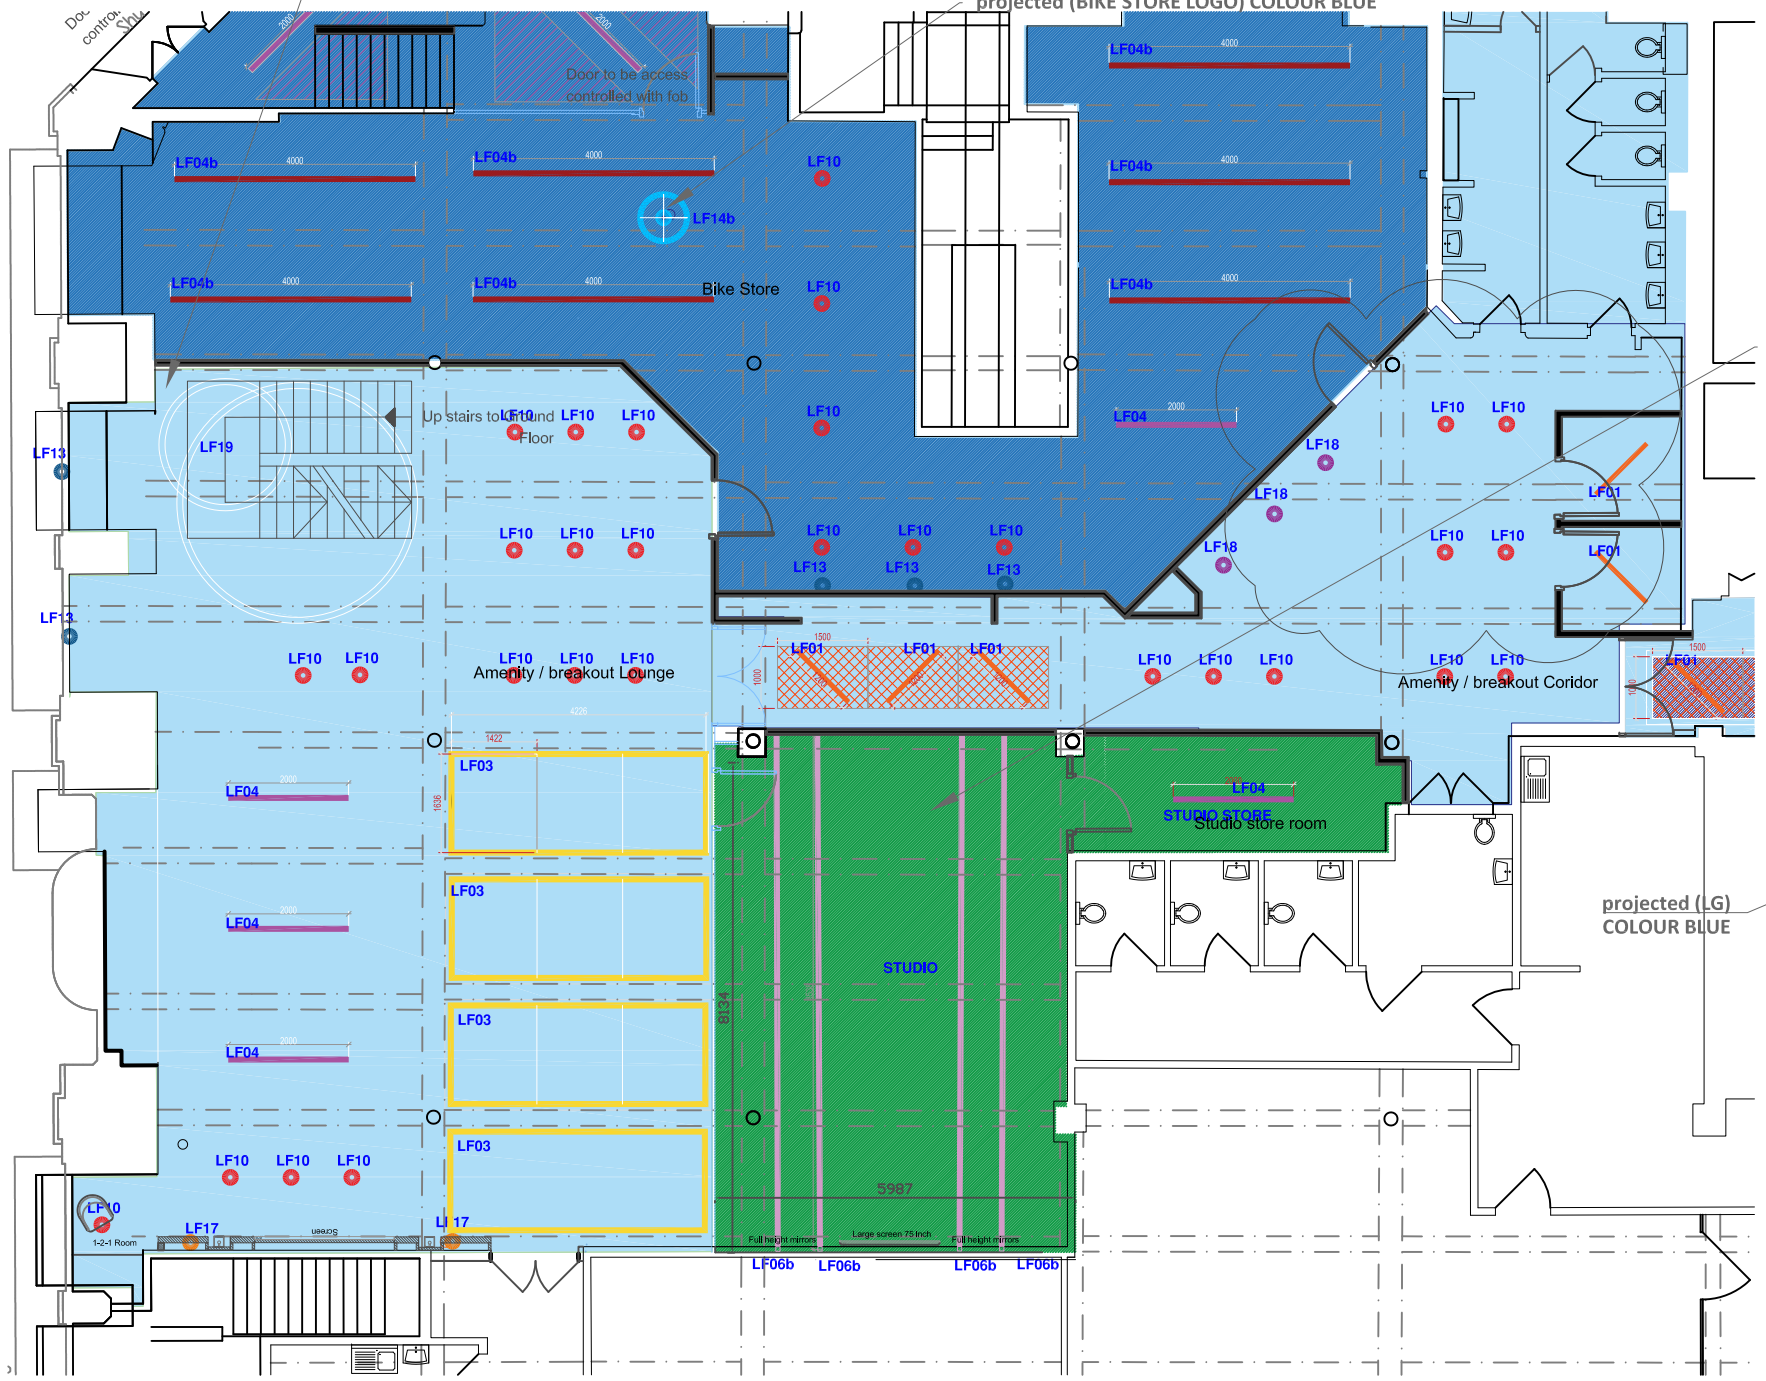

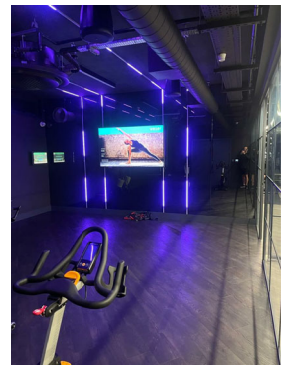

Studio specification

Intelligent LED Lighting - Sound Reactive

4no ArtNet Integrated Driver - 2 output (will illuminate 1000 LED's)
8no 5m reel 12v RGB Addressable Pixel Strip -60 LED P/M (WS2815)
1no Madrix Key Basic software for (single pixel control)
20no 2m length deep extrusion (frosted extrusion)
1no INTEL 7 processor Laptop computer
Installation & Commissioning - 2 engineers - 4 days
Programming - 2 days

Wexer Virtual Fitness

1no 21" Wexer Virtual player, wall mounted
1no Cable set for the above Wexer
Installation & Commissioning - 2 engineers - 1 day

Large Screen Display

1no LG Commercial grade 75" display screen, c/w RS232 for automatic on/off when used with the Wexer Virtual Fitness.
1no Heavy duty mounting bracket for the above display
Installation & Commissioning - 1 engineer - 4 hours

Spin Room Audio Systems - Automatic Mute Connection to the existing Fire Alarm System

4no JBL Control pendant speakers
1no 12U Wall mounted lockable equipment rack c/w 1U; 2U & 3U Rack shelves, 6 way power bar & rack screws
1no QSC Amplifier with relay connection to the existing fire alarm
1no Cable set
Installation & commissioning - 2 engineers - 3

Please note, we will have to liaise with the mirror manufacturer to ensure the depth and spacing between each mirror is correct, so that we can flush mount the Intelligent lighting correctly.

OBi

www.obiproperty.co.uk

All dimensions are in millimetres unless stated otherwise. No dimensions to be scaled from drawings. All dimensions to be checked on site prior to manufacture.

Any discrepancies between drawings and site conditions are to be reported to the contract manager.

This drawing is to be read in conjunction with all relevant Structural Engineers and Mechanical & Electrical Engineers drawings and specification.

© COPYRIGHT
The copyright in this drawing is vested in OBI Property Ltd and no licence or assignment of any kind has been, or is, granted to any third party whether by provision of copies or originals of the drawings or otherwise unless otherwise agreed in writing.

Ceiling Finishes

	Existing ceiling to remain

Ceiling Finishes

	CF01 Dulux Paint Colour Tbc	0
	CF02 Dulux Paint Colour Tbc	TBC m2
	CF03 Dulux Paint Colour Tbc	TBC m2
	CF04 Dulux Paint Colour Tbc	TBC m2
	CF05 Dulux Paint Colour nat 7024 Graphite Grey	TBC m2

Ceiling Rafts

	CF04 SAS Mesh ceiling tiles TO BE PAINTED IN THE SAME COLOUR AS THE CEILING CF03	QTY 12 @ 1000 x 1500 QTY 3 @ 1500 X 1500
	CF05 SAS Mesh ceiling tiles TO BE PAINTED IN THE SAME COLOUR AS THE CEILING CF03	QTY 0
	CF05b SAS Mesh ceiling tiles TO BE PAINTED IN THE SAME COLOUR AS THE CEILING CF03	QTY 1
	CF06 bespoke shaped Mesh ceiling tiles TO BE PAINTED IN THE SAME COLOUR AS THE CEILING CF03 edging to be finished in a black trim	QTY 3

Lighting

1200	LF01	TBC - 1200L Black lights	QTY 11
800	LF02	TBC - 800L Black lights	QTY 4
	LF03	Black linear light continuous length	QTY 6
2000	LF04	Black linear light	QTY 8
4000	LF04b	Black linear light	QTY 7
1200	LF05	Blue Coloured light TBC	QTY 0
1200	LF06	White Coloured light TBC	QTY 0
	LF06b	**Intelligent LED Lighting - Sound Reactive**	QTY 4

Feature Pendants

	LF07	Buster and Punch Heavy Metal Cross Steel with crystal TUBE bulbs	QTY 1
	LF07A	Buster and Punch Heavy Metal Linear Burnt Steel with crystal TUBE bulbs	QTY 0
	LF07B	Buster and Punch Heavy Metal Cross Black with crystal TUBE bulbs	QTY 0
	LF08	Buster and Punch caged with extension kit	QTY 0
	LF08A	Buster and Punch caged	QTY 0
	LF09	Buster and Punch exhaust pendant graphite Brass	QTY 0
	LF10	Buster and Punch exhaust surface Graphite burnt steel	QTY 31
	LF18	Buster and Punch EXHAUST SPOT / LINEAR / GRAPHITE / BURNT STEEL	QTY 3

Wall Lights

	LF11	Buster and Punch Hooked wall / nude garphite brass crystal bulbs	QTY 0
	LF11A	Buster and Punch Hooked wall / nude garphite / smoked bronze with crystal bulbs	QTY 0
	LF12	up down wall lights Project collection products - strand OD-STR-G	QTY 0
	LF13	up down wall lights Project collection products - mayfair OD-MAY-G	QTY 8
	LF06c	**Intelligent LED Lighting - Sound Reactive**	QTY 4

Projector

	LF14	Projected Letters (LG)	QTY 1
	LF14b	Projected bike store logo	QTY 1

Other Lights

	LF15	Linear strip light - to illuminate the lifts	QTY 0
	LF16	BLACK aluminum extrusion u profile for glass channel t-slot. LED Profile Edge Strip light for the glass screen to be housed within	QTY 0
	LF17	Buster and Punch caged wall X-large LED Marble black	QTY 2
	LF18	CIRCLE LIGHT	QTY 0

REV	DESCRIPTION	DATE	BY	CHK
C	Area Updated	03/11/23	RG	
A	UPDATED CORIDOR	15/10/23	RG	
-	First issue	20/09/23	RG	

CLIENT NAME

Philip J Davies Holdings plc

PROJECT NAME

Sevendale House

DWG TITLE:

Ground Floor - Reflective Ceiling Plan

DWG NO: 14_002 REVISION: -

SCALE 1 : 200 @A3 DRAWN: RG

DWG STATUS:

TENDER

© OBI Property Limited
80 Mosley Street, Manchester, M2 3FX
t: 0161 237 1717 e: info@obiproperty.co.uk

OBi