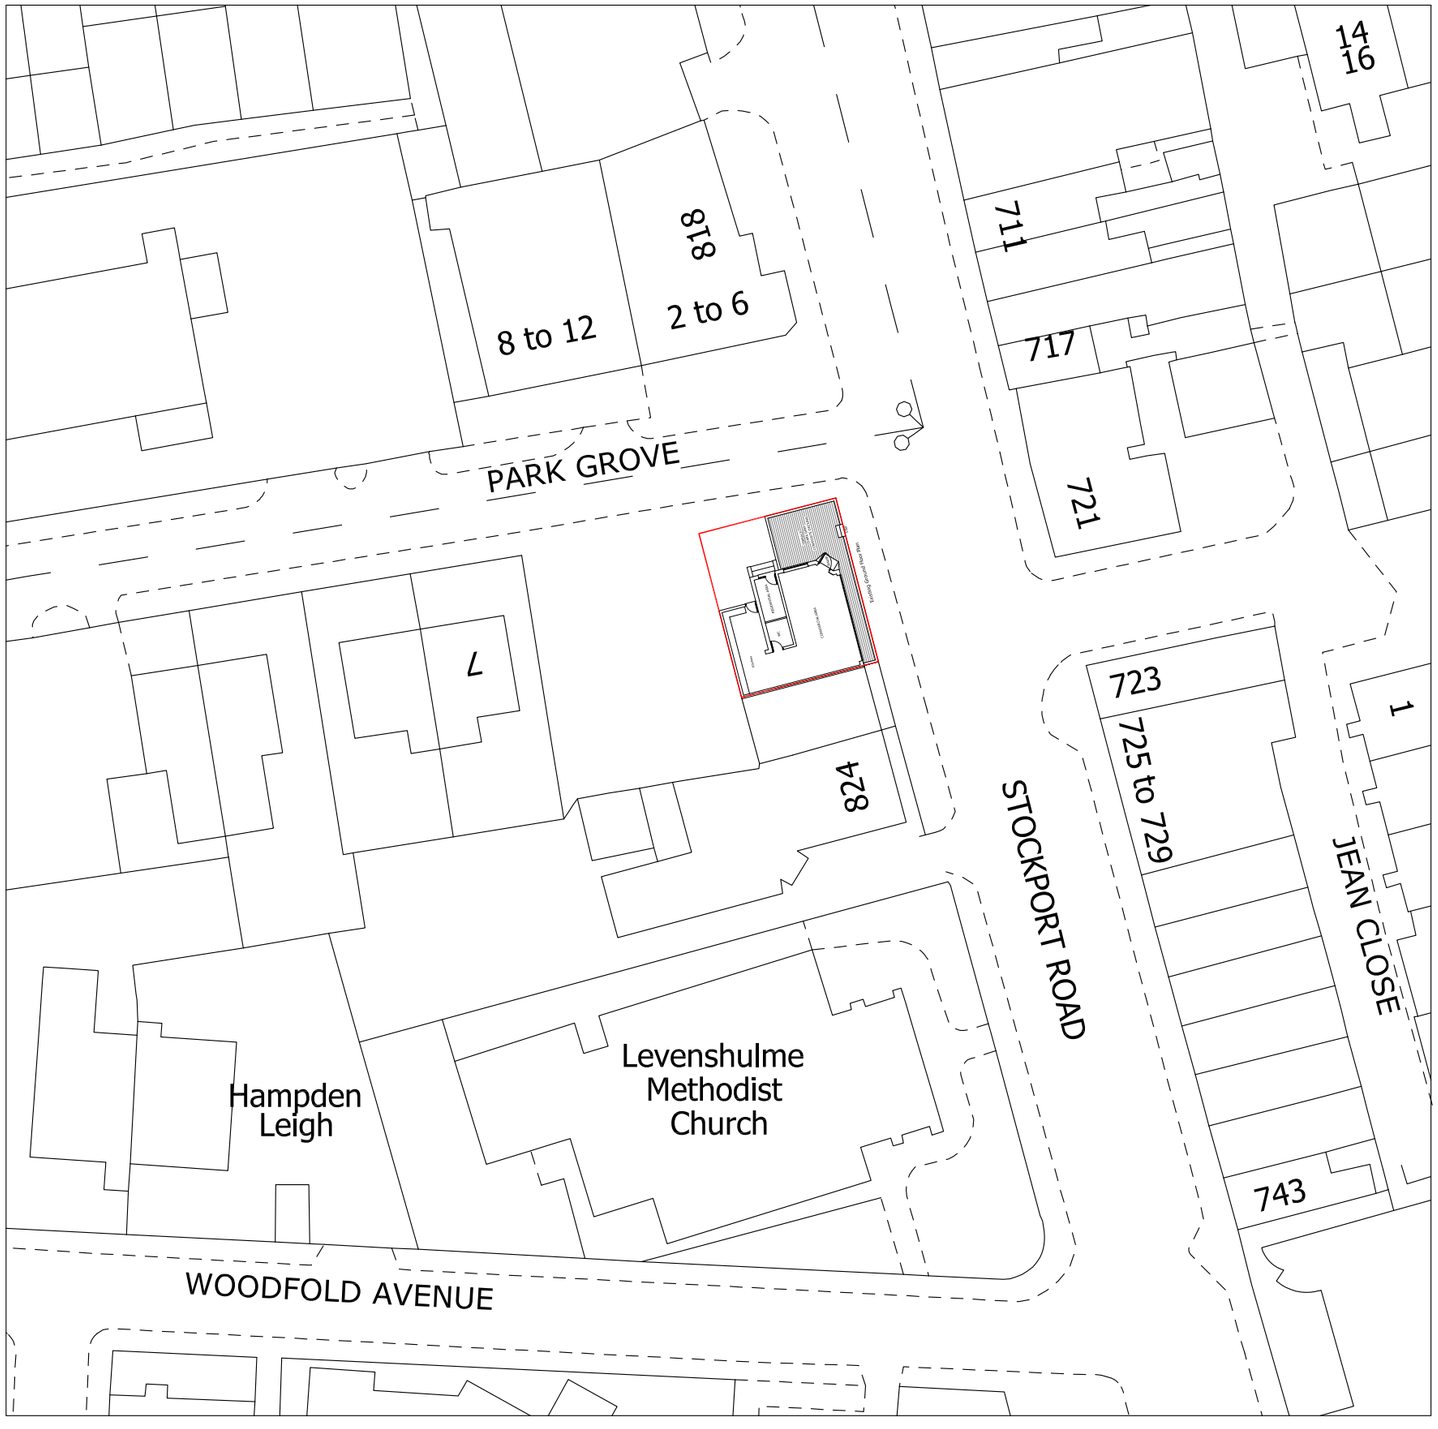


N

Scale 1:500 0 5 12.5 25 50m

Project 820 STOCKPORT ROAD M19 3AW		
Drawing Title EXISTING SITE PLAN		
Drawing No. 104		
Drawn: ZU	**Status:** Planning	Date 31.10.2023
Scale @ A3		1:500

XionTech Architects
721 Stockport Road
Manchester M19 3AG
www.xiontech.co.uk