


PRPOSED FRONT ELEVATION



PROPOSED SIDE ELEVATION

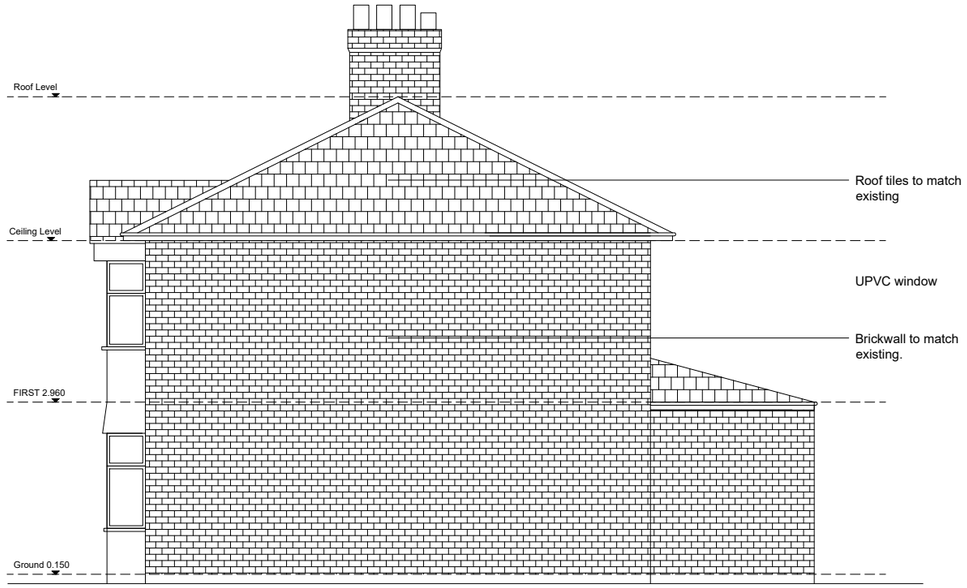

PROPOSED REAR ELEVATION

General Notes

AI site dimensions shall be verified by the Contractor on site prior to commencing any works.

Do not scale from this drawing.

Only work to written dimensions.

This drawing is property of EBB Limited and copyright is reserved by them. The drawing is not to be copied or disclosed by or to any unauthorised persons without the prior written consent of EBB Limited.

0 1m 5m 10m

SCALE - 1:100 A3

P1	First Issue	17/12/23
Mod	Description	Date

REVISION:

DATE: 17/12/23 DRAWN BY: JJ SCALE 1:100 (A3)

PROPOSED SIDE
HOUSE EXTENSION

56 Beverly Road
M146TG

PROJECT: House Extension

CLIENT: MR Mass & Sam

TITLE: EXISTING ELEVATIONS

DRG No. EBB889-01-006