Legend

Level Difference	>up 240mm
Sloping Ceiling Direction	SC
Ceiling Height	2777
Cill and Head Heights	C 772 / H 1428
Rainwater Pipe Position	RWP
Soil and Vent Pipe Position	SVP
SVP Position above or below	SVP
Beam / Soffit	
Boiler Location	
Meter Location	

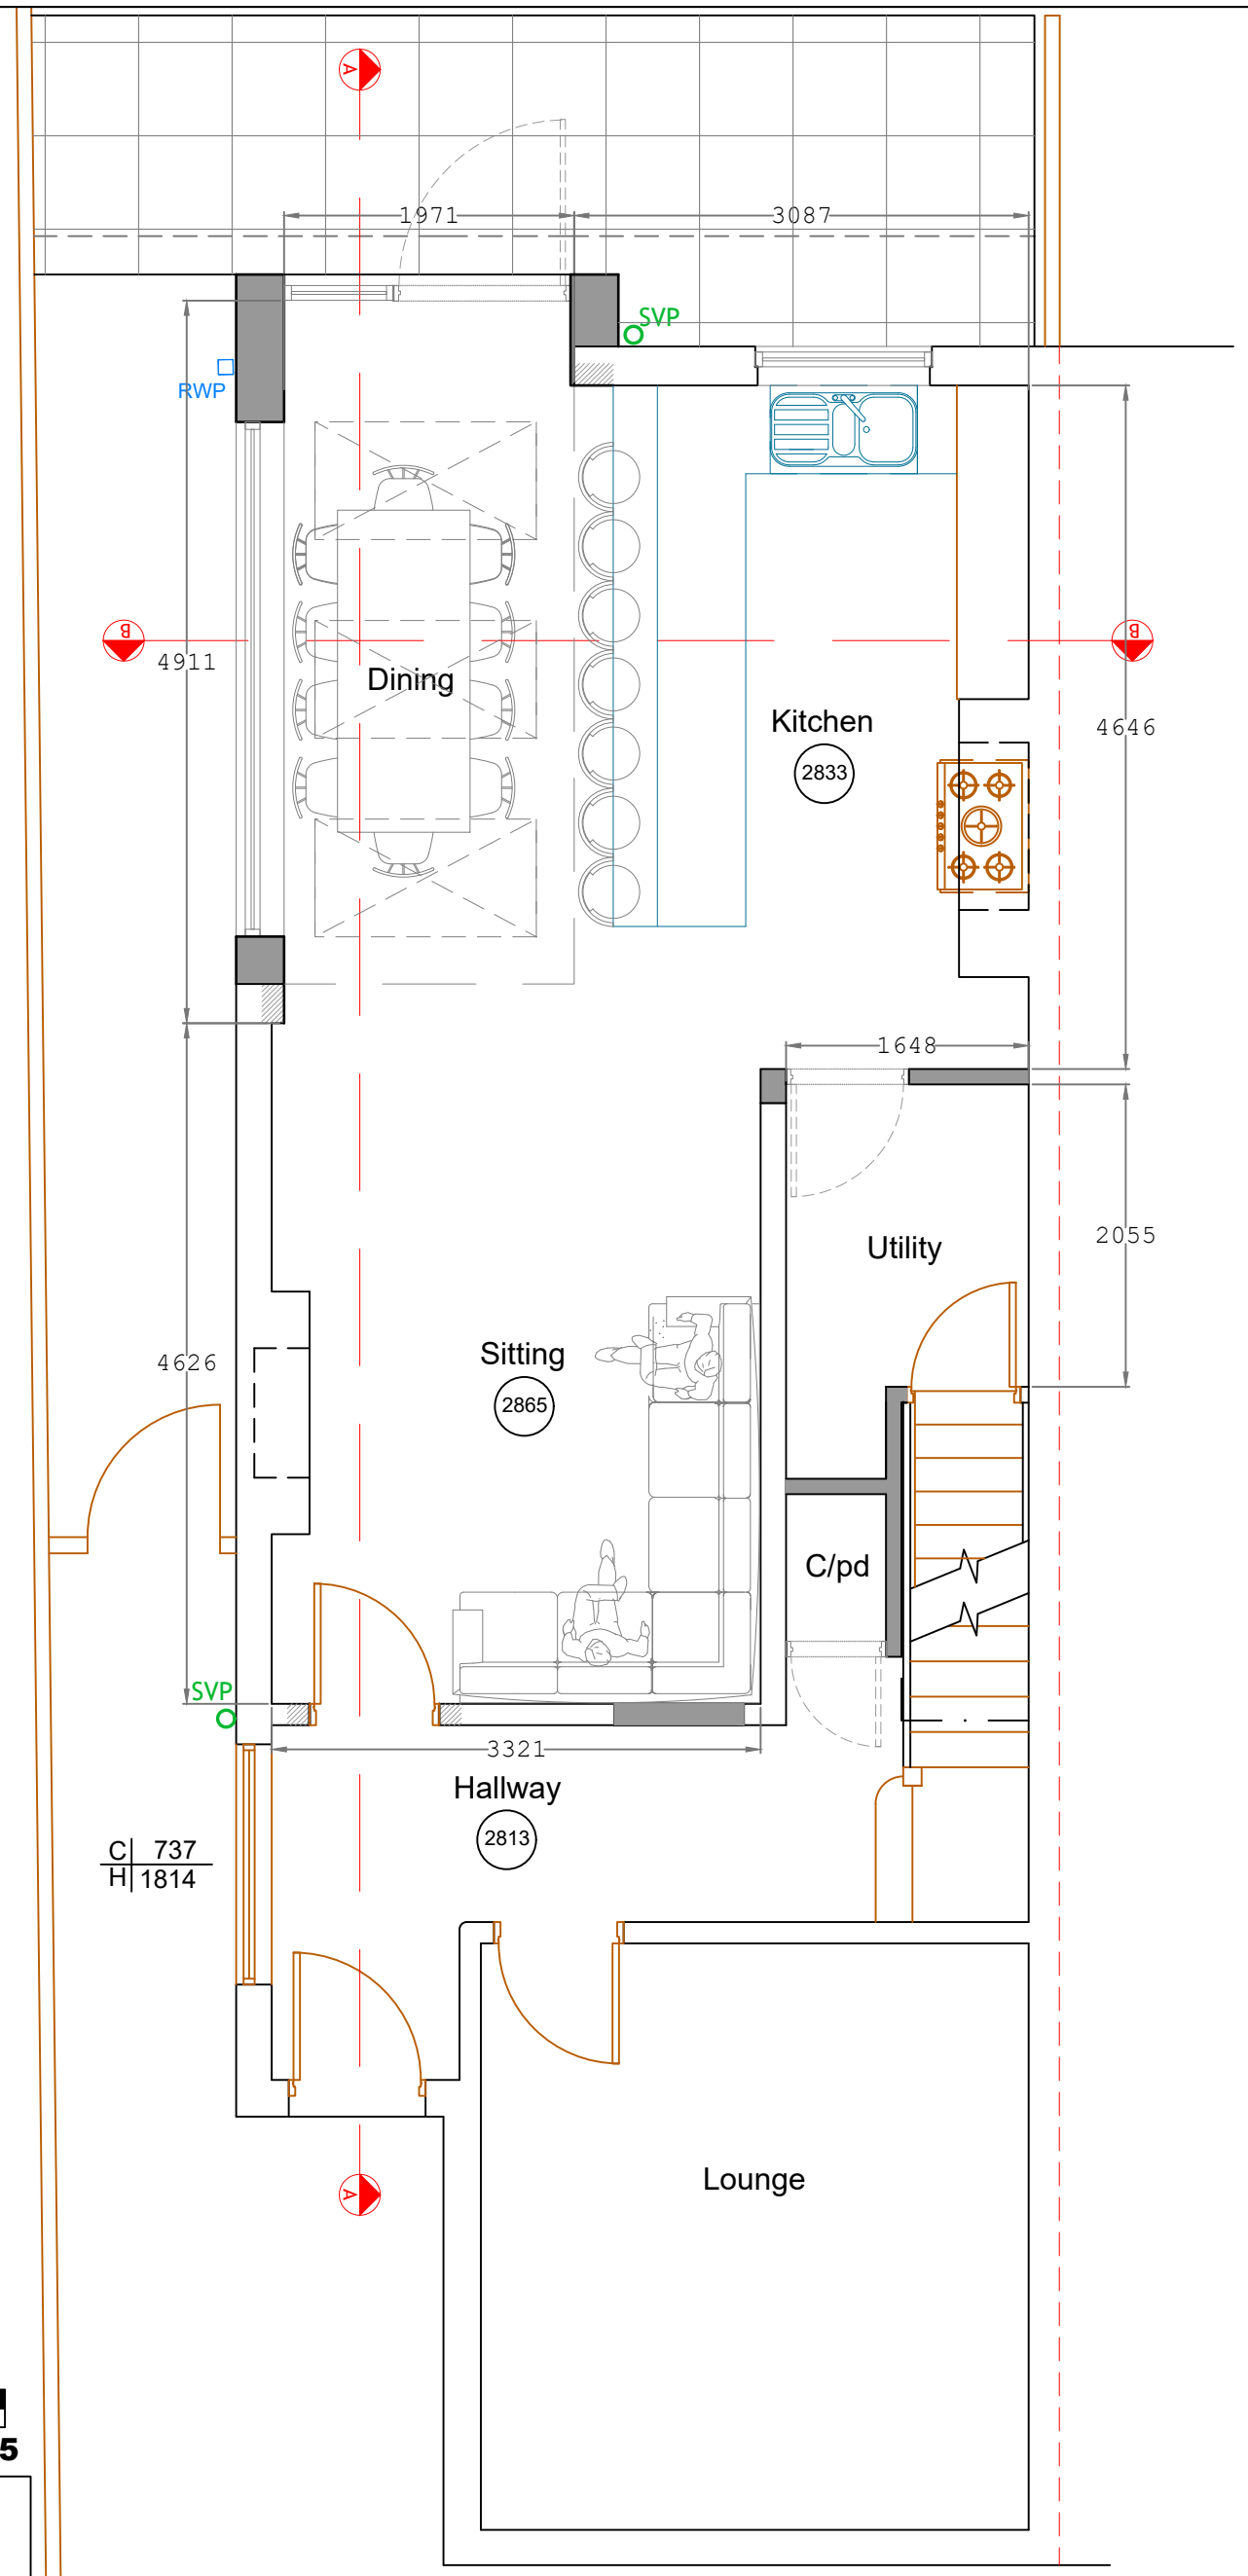

SCALE BAR 1:50

0 1 2 3 4 5

EDIFICE Building Consultants Limited
email: nick@edificebc.co.uk mobile: 07917125231
Architecture Project Management Consultancy

All levels and dimensions must be checked on site by contractor prior to commencement of works. Any variations must be reported to Edifice BC Ltd.
All information hereon in is the copyright of Edifice BC Ltd. Copying in full or in part is forbidden without the written permission from Edifice BC Ltd.

PROPOSED GROUND FLOOR

PROJECT	DRAWING TITLE	CLIENT				
Proposed Development at: 9 Rufford Road Whalley Range Manchester	Proposed Ground Floor Plan General Arrangement Planning	Mr Slater and Ms Frankland	DATE	Sept '23	DRAWING No	REV
			DRAWN BY	NH	877-3.01	A
			SCALE	1:50@A3		