


Site plan 1:200

The Site

0m 1 2 3 4 5 10 20

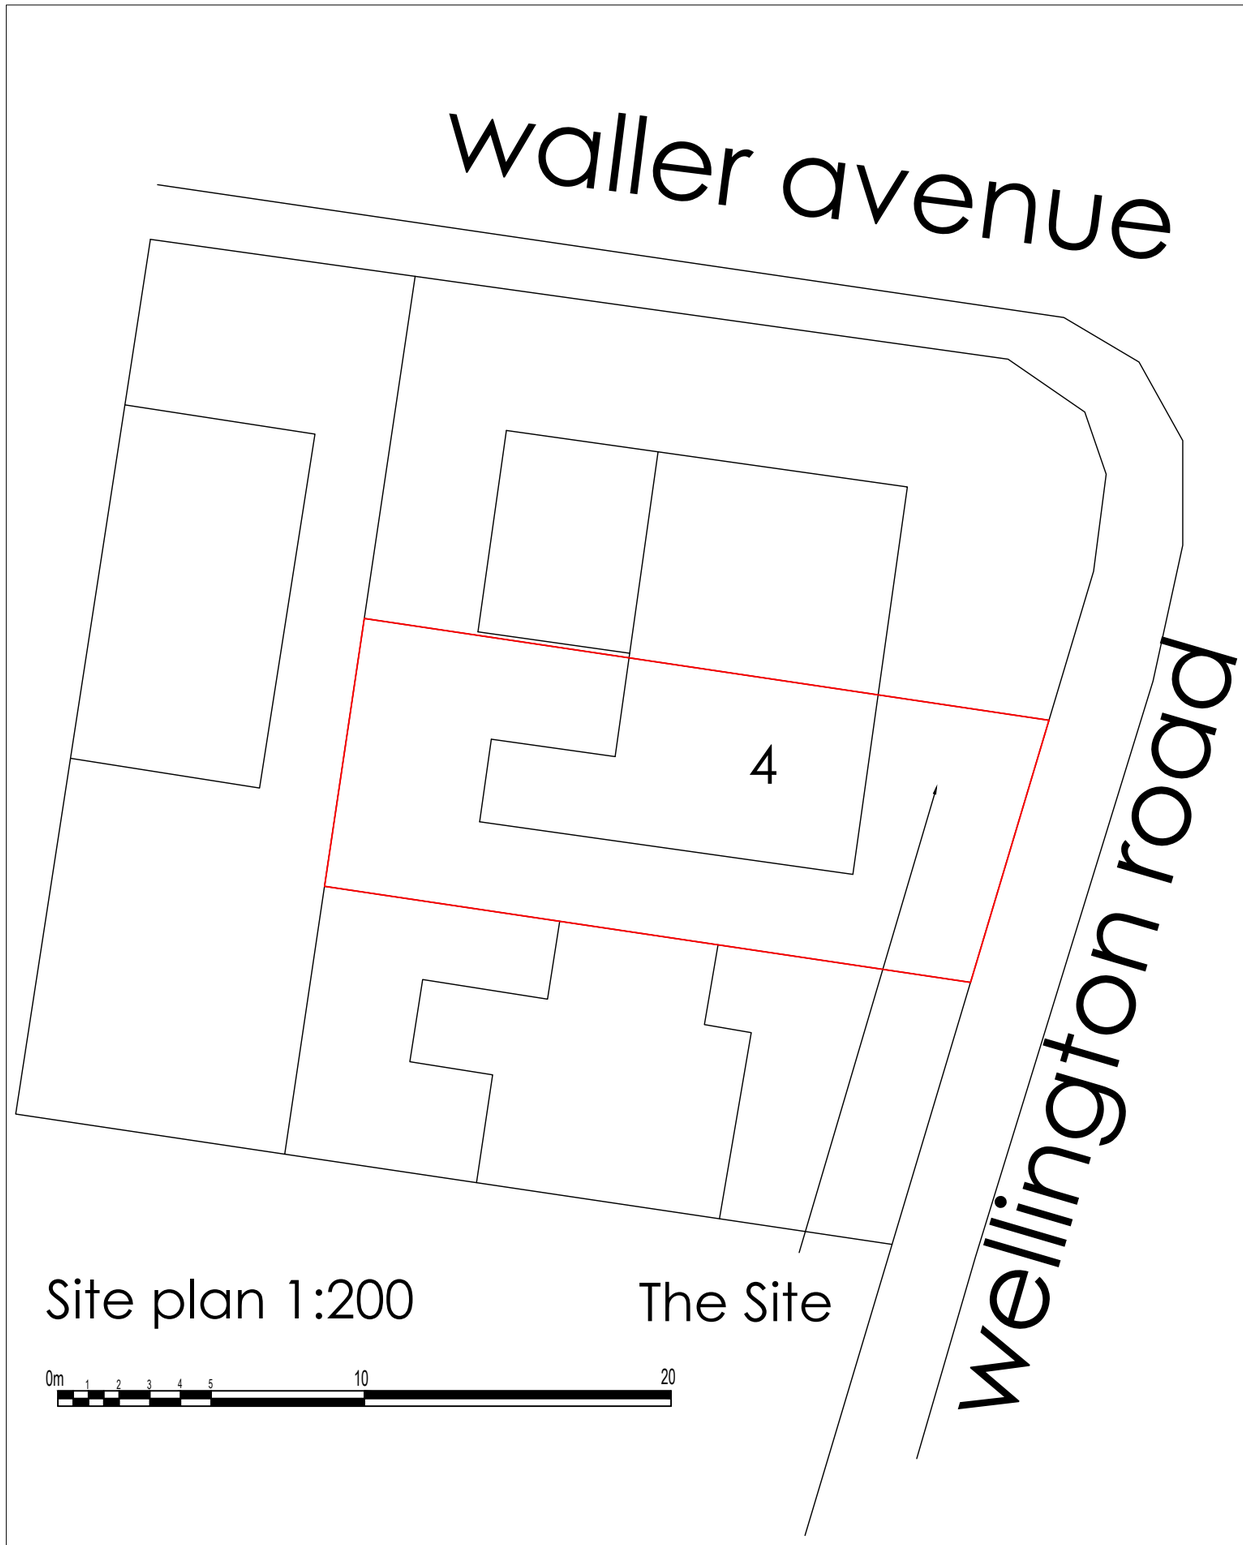

Location Plan 1:1250

0m 10 20 30 40 50 75 100m

Notes :-
Do not scale from this drawing .

All dimensions to be checked on site prior to the commencement of works.

All work & drainage to be to the entire satisfaction of the local authority , statutory undertakings & in accordance with the current building regulations.

Any drains passing under building to be exposed & encased in 150mm conc.

All structural timber is to be stress graded

Rev.		By	Date

pha ARCHITECTS

Chartered Architects & Interior Designers
1 Cranleigh Avenue
Stockport
SK4 3 PZ

Tel : 07581 056 056

Site
4 Wellington Road
Fallowfield
Manchester

Title
Location Plan & Site Plan

Project Manager/ Checked	Drawn By	Scale	Date
		varies@ A3	1123

Arch./Des.	Drawing Number	Rev.
	F05/JH/04	A