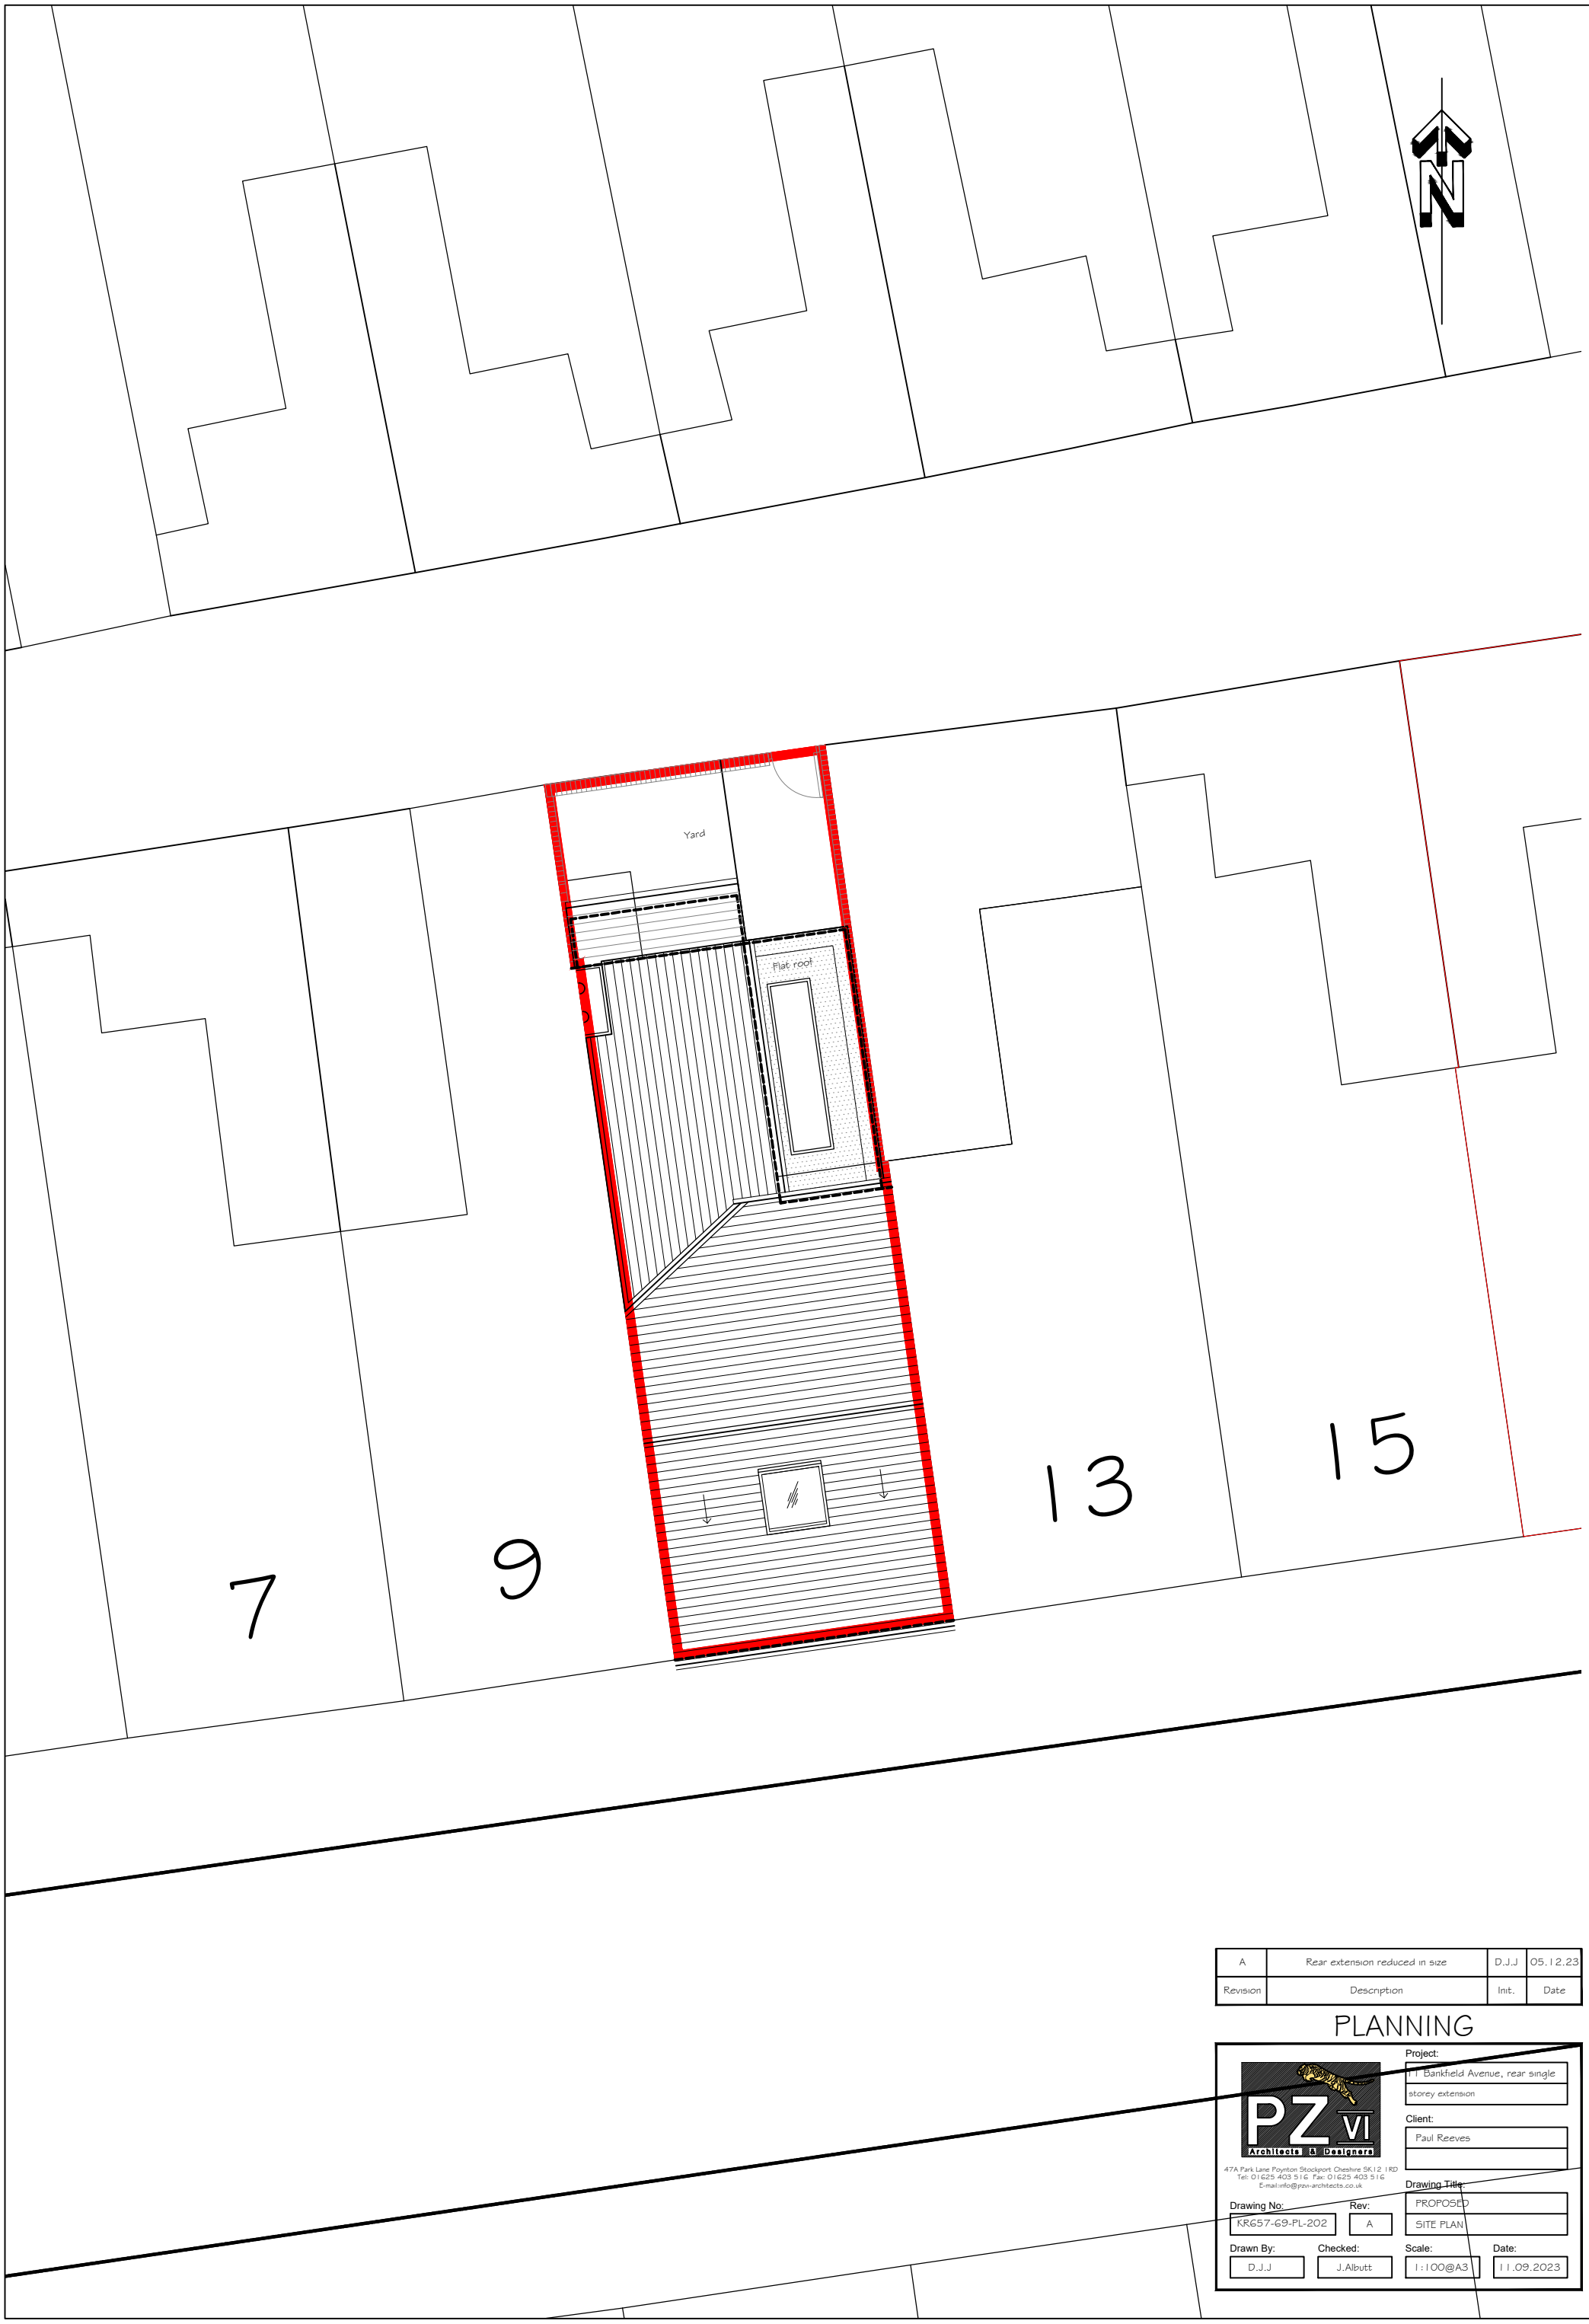

Revision	Description	Init.	Date
A	Rear extension reduced in size	D.J.J	05.12.23

PLANNING

PZ VI Architects & Designers
47A Park Lane Poynton Stockport Cheshire SK12 1RD
Tel: 01625 403 516 Fax: 01625 403 516
E-mail:info@pzvi-architects.co.uk

Project: 11 Bankfield Avenue, rear single storey extension

Client: Paul Reeves

Drawing Title: PROPOSED SITE PLAN

Drawing No:	Rev:	Drawn By:	Checked:	Scale:	Date:
KRG57-G9-PL-202	A	D.J.J	J.Albutt	1:100@A3	11.09.2023