## MATERIALS KEY


A Projecting curtain wall vertical mullion. 1500mm centres.

B Full height clear double glazed units (unitised). Silicone jointing between glass to glass interfaces.


C Glass fronted solid panel. 100% Enamelled frit spandrel glass

D Perforated metal screen in plane of facade to conceal pivoting solid ventilator

E Perforated metal screen to level 01 service yard

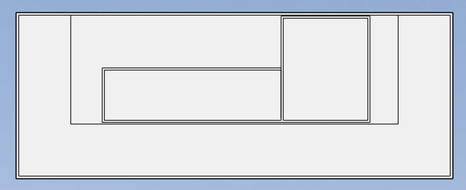

Key Plan

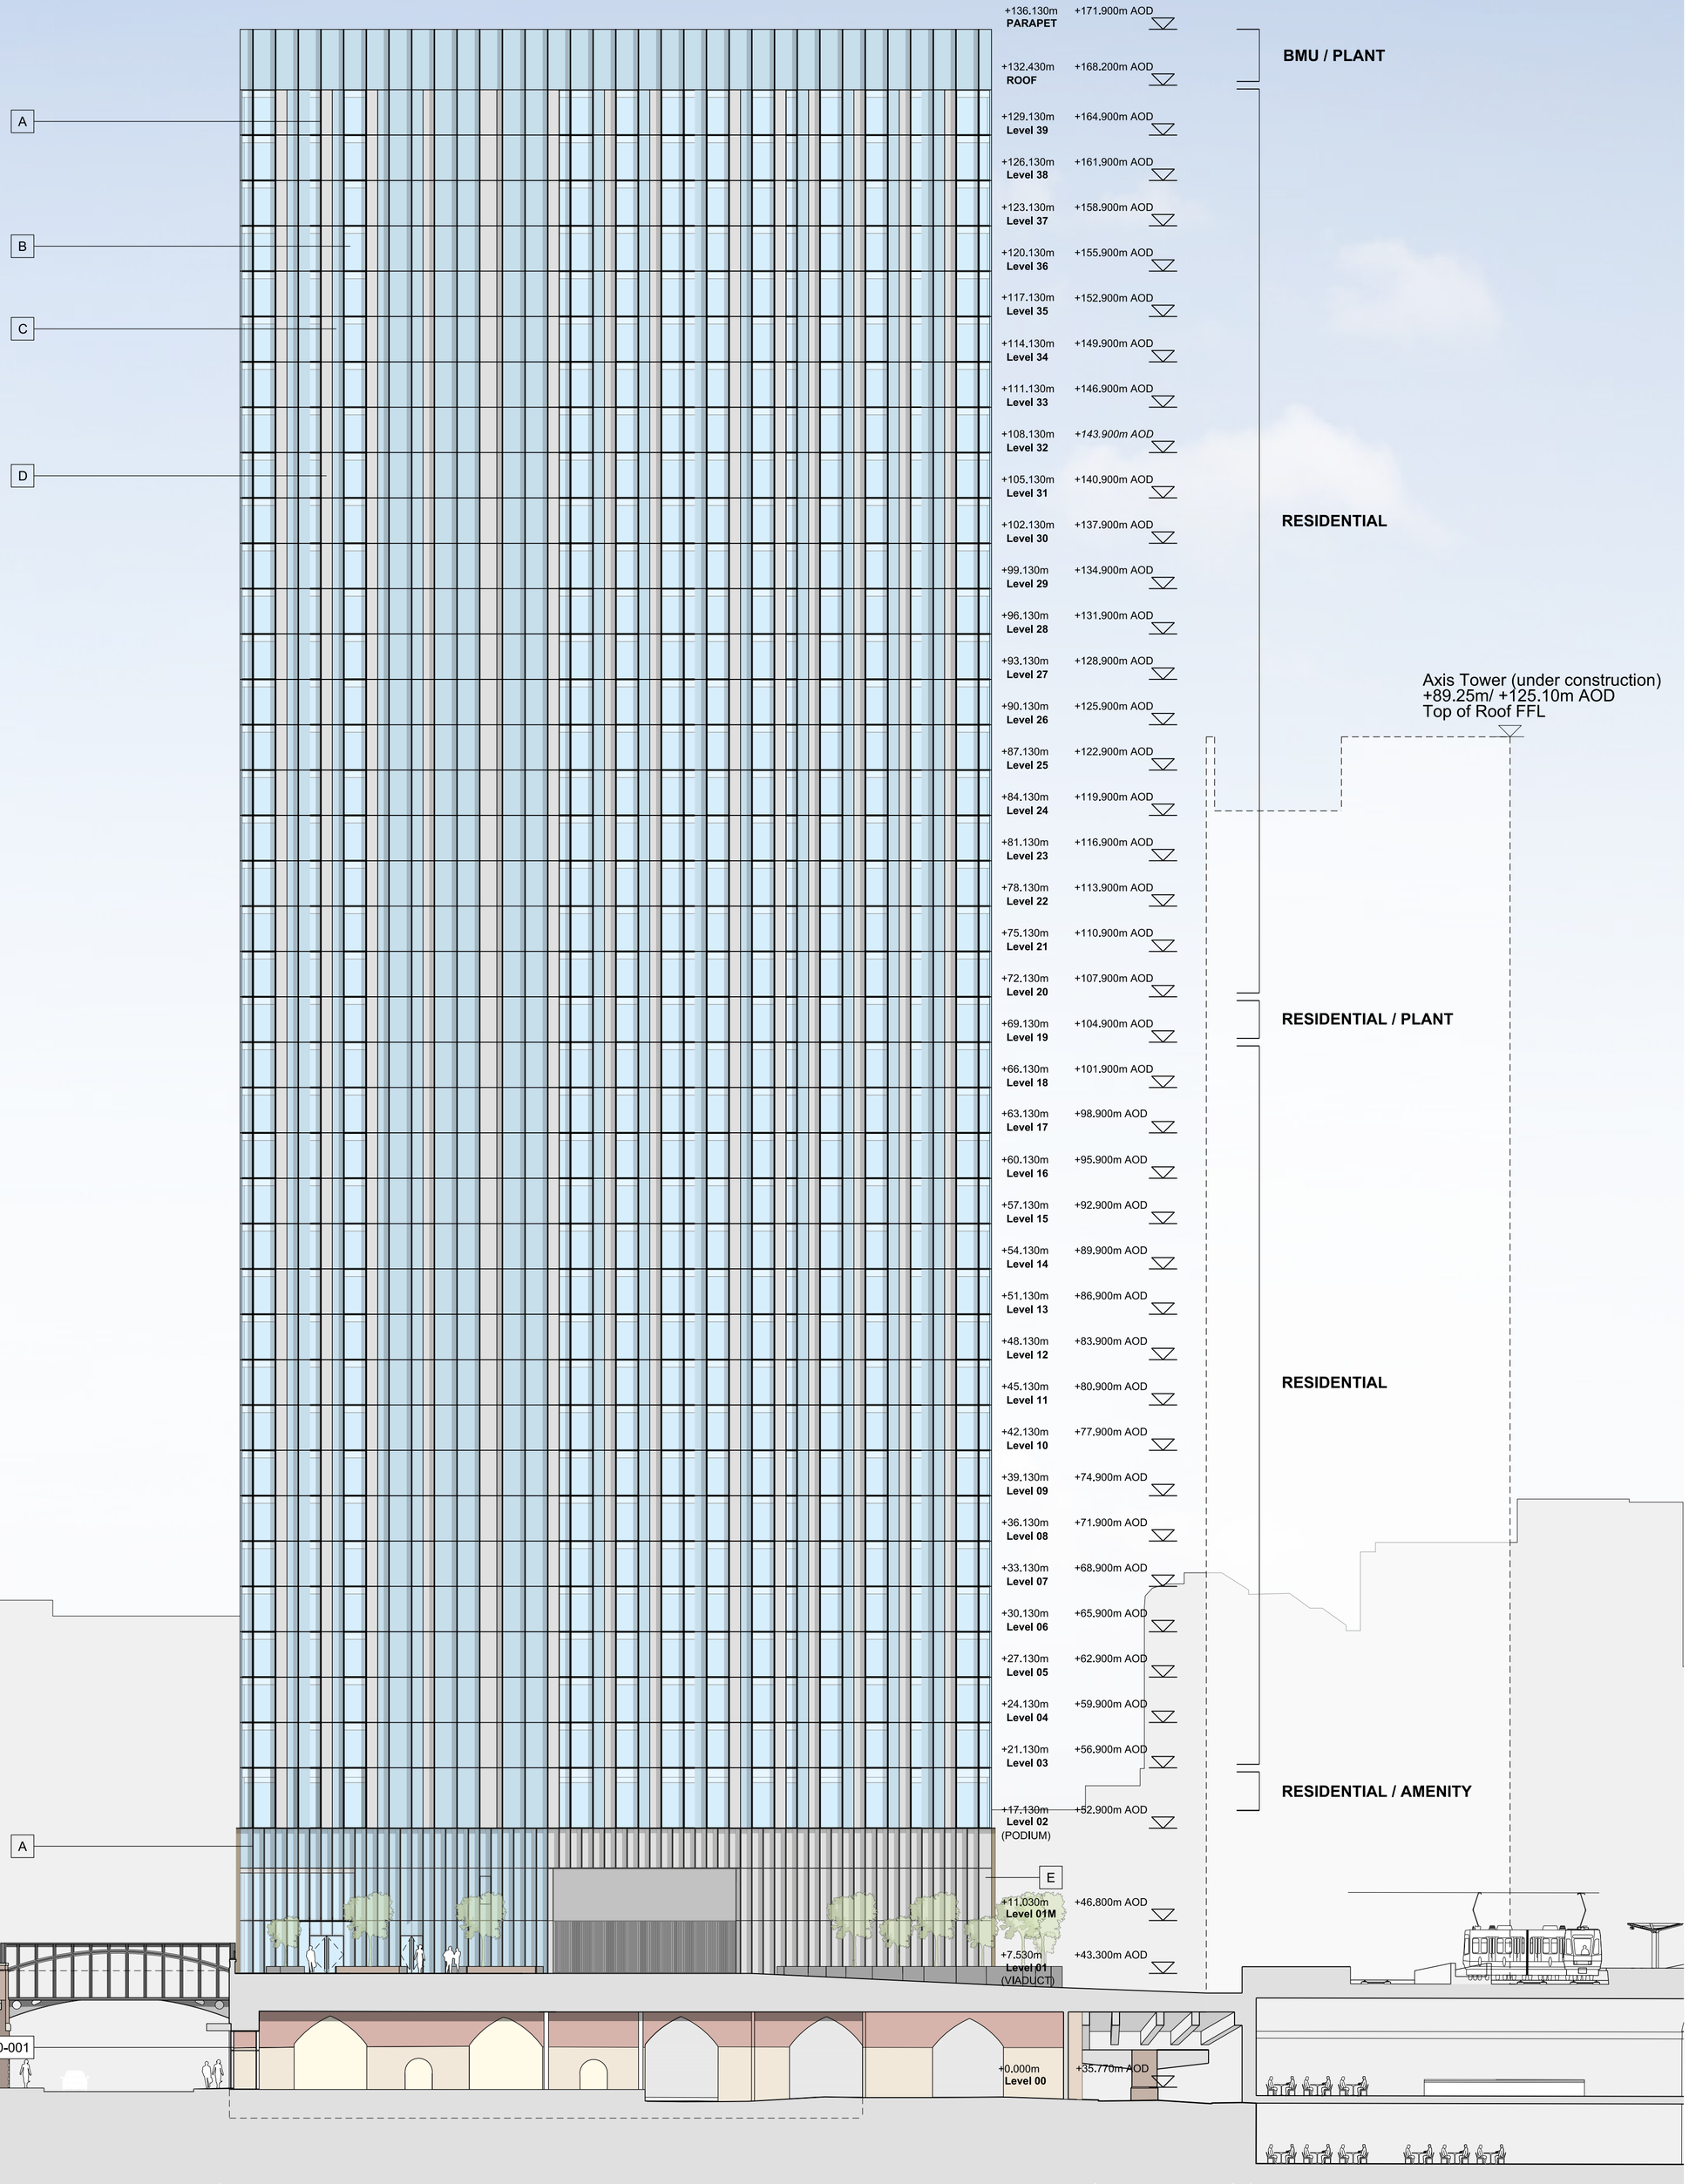


# West Elevation

*Building 2*

This drawing is copyright
Do not scale off dimensions.
All dimensions to be checked on site by contractor.
Contractor to report any dimensional discrepancies, errors or omissions prior to commencing on site.

NOTE:

NORTH

| Rev | Date | Description |
|---|---|---|
| 00 | 17-03-2017 | Planning Issue |
| 01 | 10-05-2017 | Revised façade setting out |
| 02 | 30-04-2020 | Minor Material Amendment Application |
| 03 | 29-05-2020 | Minor Material Amendment Application |
| 04 | 15-12-2020 | Non-Material Amendment Application |
| 05 | 04-04-2022 | Minor Material Amendment Application |
| 06 | 08-01-2024 | Non-Material Amendment Application |

Project Title: Former Bauer Millett Site

Drawing Title: Building 2 - West Elevation

Job No: 10053

Scale: 1:250 @ A1, 1:500 @ A3

Date: March 2017

Status: Planning

Drawing No: 10053-B2-A-B5D9-G200-E-W-001

Revision: 06


simpsonhaugh

MANCHESTER
Riverside, 4 Commercial St
Manchester M15 4RQ
+44 (0)161 835 2345
www.simpsonhaugh.com

LONDON
5-8 Roberts Place
London EC1R 0BB
+44 (0)20 7549 4000
mail@simpsonhaugh.com


© SimpsonHaugh Architects Ltd 2024