
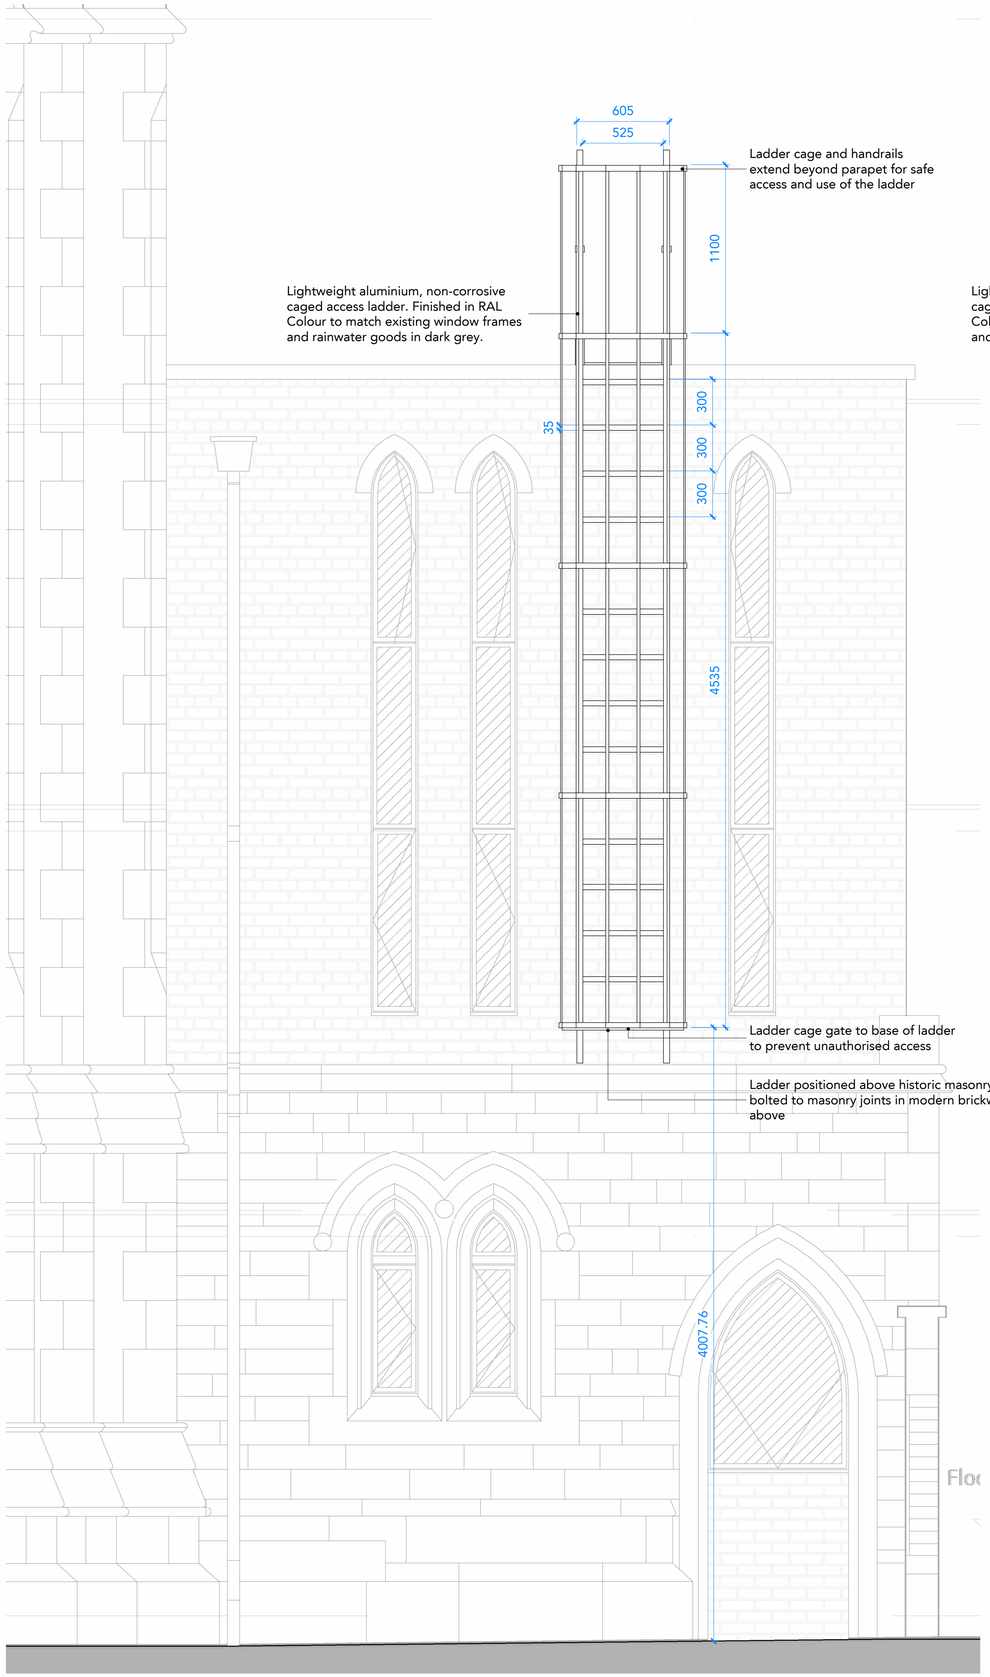


Proposed South East Elevation 1.20

1 : 20

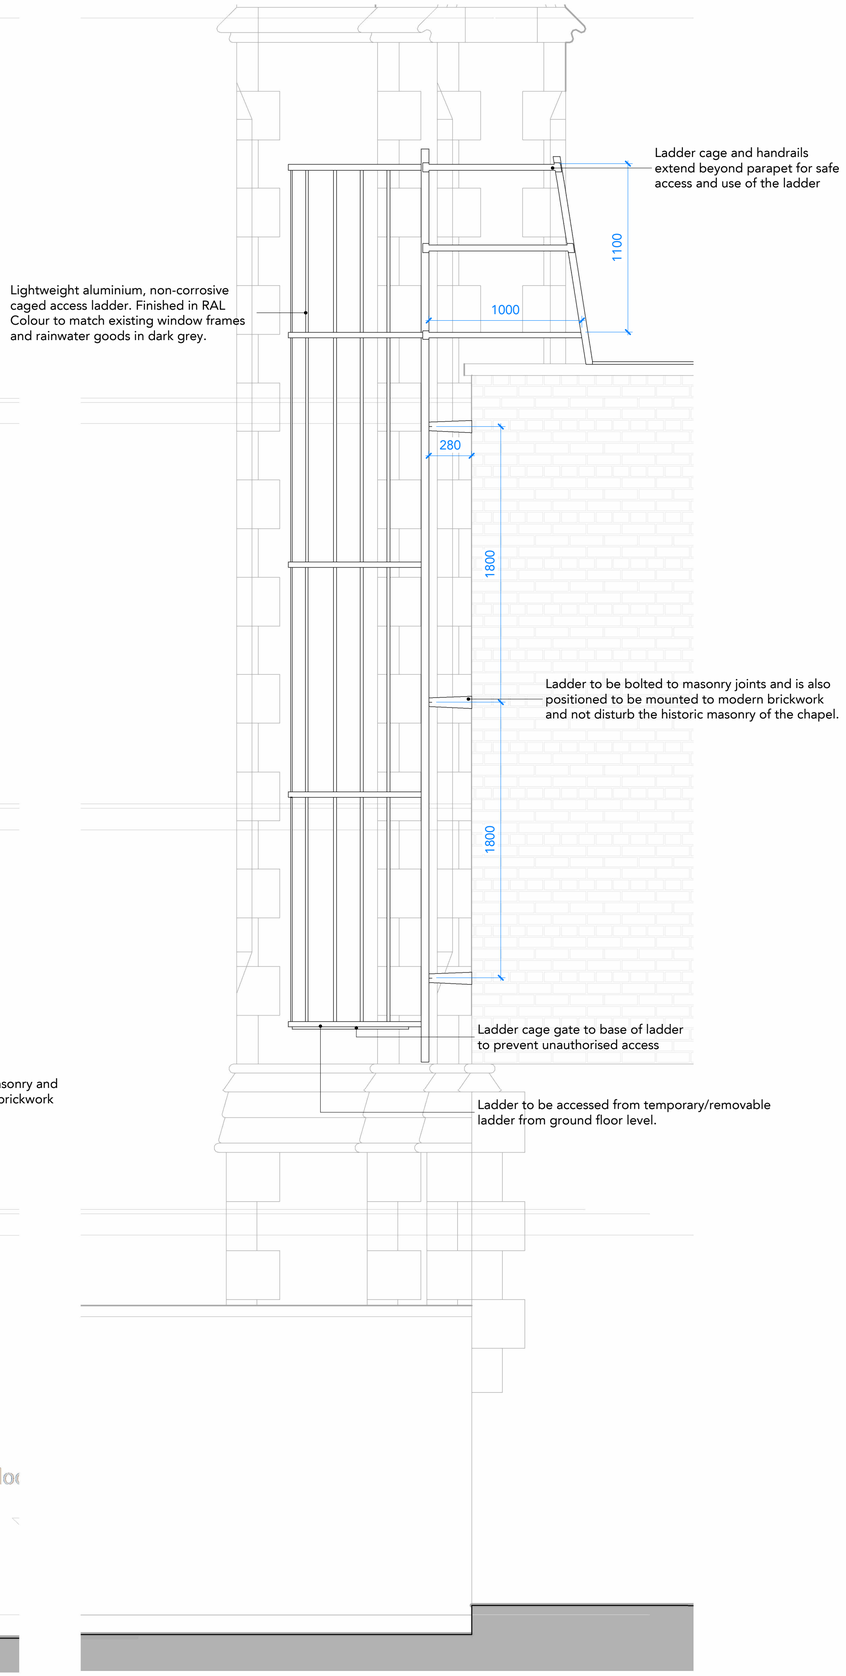

Proposed North East Elevation 1.20

1 : 20

Note:
Do Not Scale from this drawing.
Dimensions are to be checked on site.
If in doubt please ask.

KATT Safety: Caged Access Ladder
RL42: Caged access ladder with parapet platform with ladder cage gate to base of ladder to prevent unauthorised access. *(Refer to attached product data sheet)*

RAL Colour to match existing window frames and rainwater goods in dark grey.

Ladder to be accessed from temporary ladder from ground floor level.

200 0 200 400 600 800 1000 mm
SCALE 1:20

Rev	Date	Intls	Details
P01	22.12.23	RW	Access ladder application

© The moral rights of the author are hereby asserted.
This drawing and design is the sole property of Buttress Ltd and must not be reproduced without permission.
Buttress Ltd is Registered in England and Wales: 5363573

Buttress

Manchester
41 Bengal Street
Manchester
M4 6AF
0161 236 3303

Leeds
Clockwise, Yorkshire House
Greek Street, Leeds
LS1 5SH
0113 539 7965

www.buttress.net

Certified Corporation

Project Title	Empiric Unitarian Chapel Support
Client	Empiric Student Property plc
Location	Upper Brook Street, Manchester
Drawing ref	Proposed Elevations 1.20

Date	22/12/2023 14:59:08	**Scale**	1 : 20
Checker	GP	**Size**	A1
Job No:	**9764**	**Status**	**S4** Suitable for Stage Approval

Project Origin Volume Level Type Role Number Rev

9764-BUT-EX-ZZ-DR-A-05002-P01