
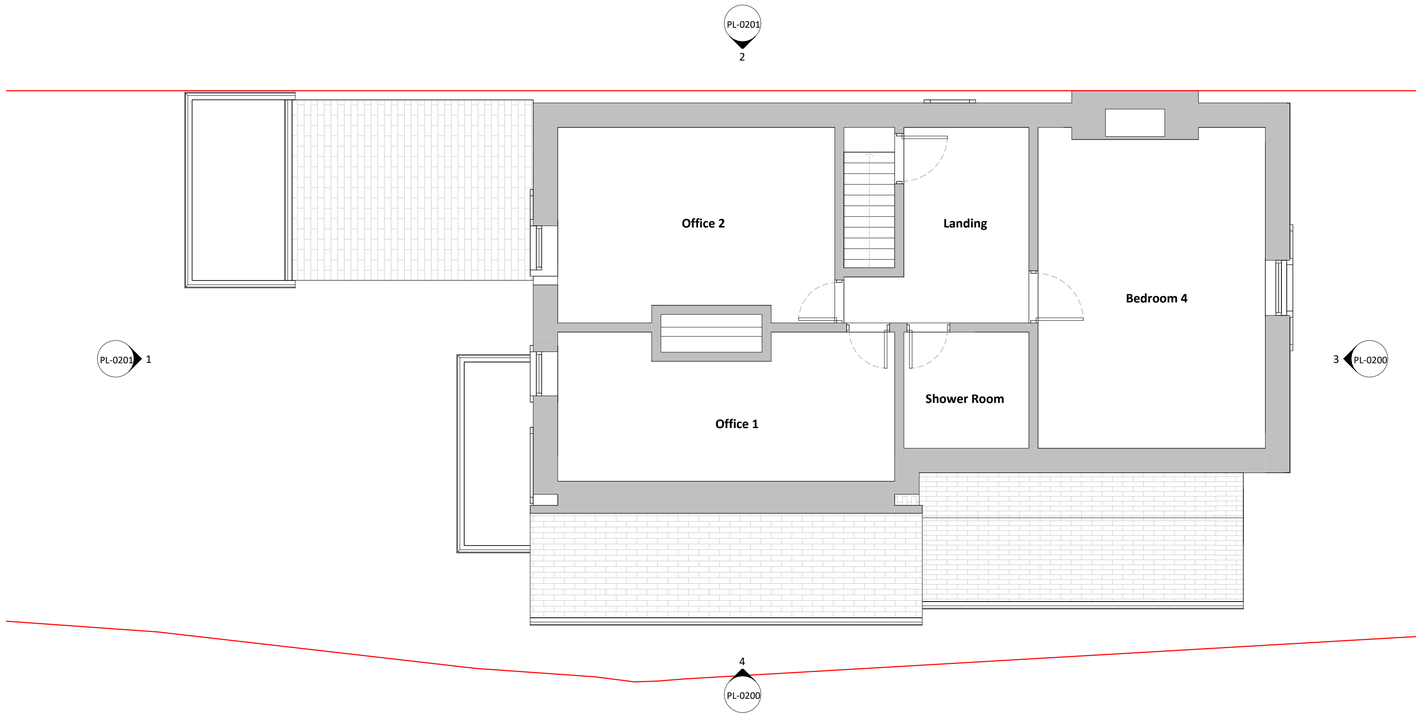



## 1 Existing Second Floor Plan

1 : 50

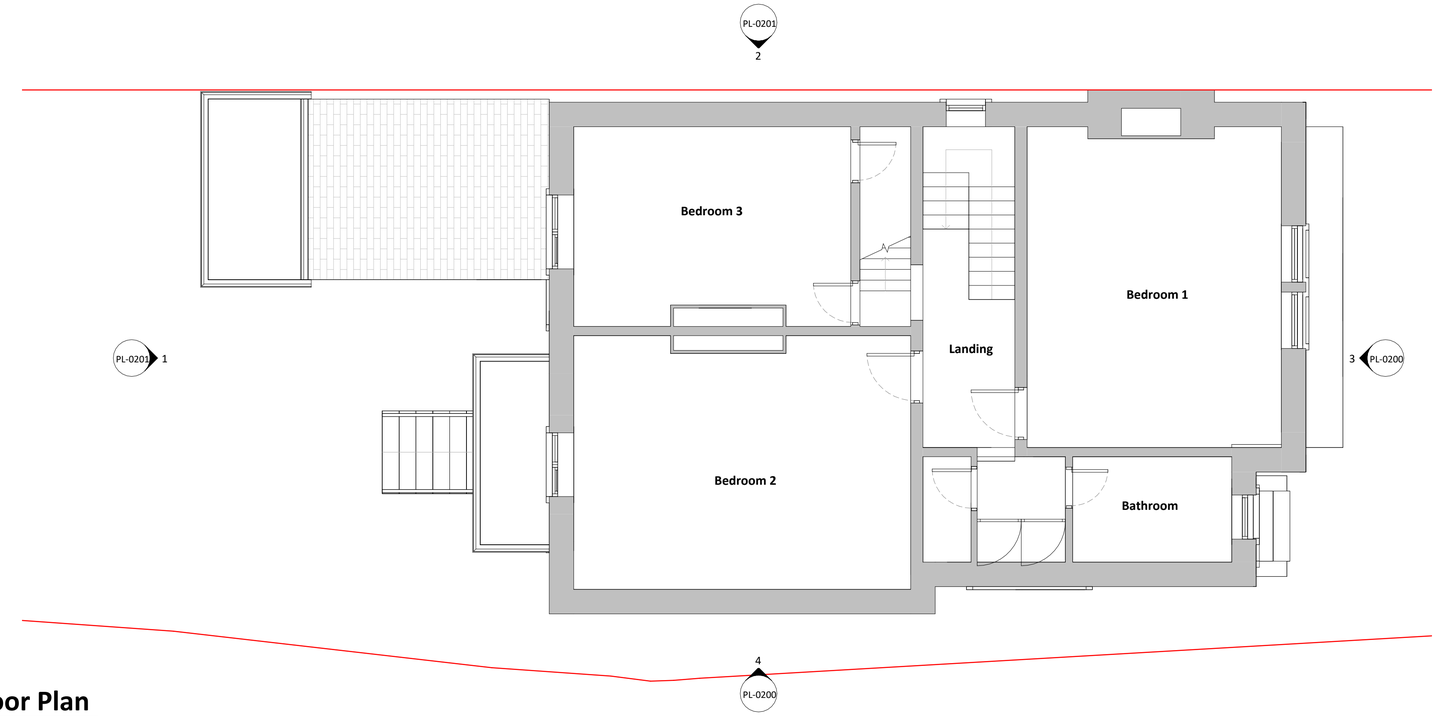


## 2 Existing First Floor Plan

1 : 50

0m 1m 2m 3m 4m 5m

SCALE 1:50 @ A1

progress in practice

Suite 2 Stanley House
19-23 Croftsbank Road
Urmston
M41 0TZ

tel 07849 043 586
info@progressinpractice.co.uk
www.progressinpractice.co.uk

General Notes
1. This drawing remains copyright of Progress in Practice and may not be reproduced or copied without consent in writing.
2. Do not scale drawing - use figured dimensions only.
3. Any discrepancies between site and drawings to be reported to the architect immediately.
4. Read in conjunction with all relevant structural and mechanical & electrical engineers drawings.
5. Dimensions critical to proposed building works must be checked on site before building works commence, as certain assumptions have been made due to lack of accessibility and anomalies in the existing building.

Other Notes

| Revision | Date | By | Ck | Notes |
|---|---|---|---|---|
| P01 | 25.10.23 | HF | HD | Issued for planning |

Project Address
26 Oak Road, Didsbury

Drawing
Existing Floor Plans 2 of 2

Drawing Number
21029-PIP-XX-ZZ-DR-A-PL-0101

Drawing Status
Planning

Drawn
HF

Date
25.10.23

Checked
HD

Scale
1:50 @ A1
1:100 @ A3

Revision
P01