
T01-WB-000

T01-GF-000

Container
T01
Ground Floor

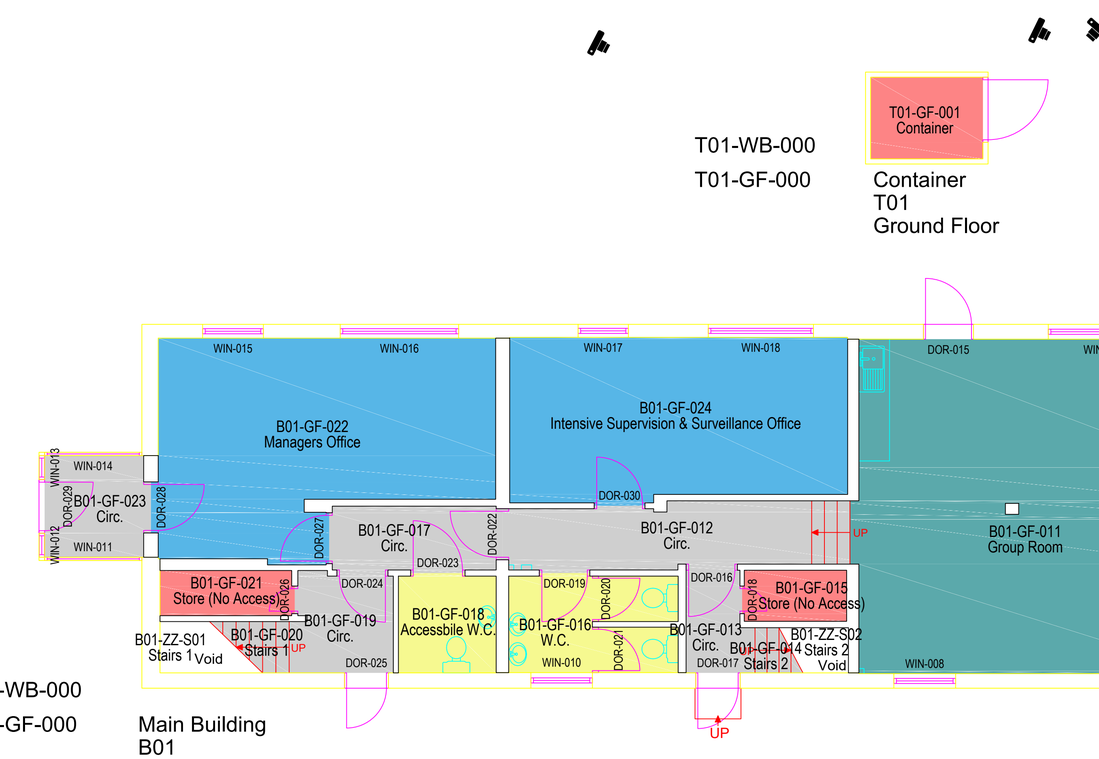

B01-WB-000

B01-GF-000


Main Building
B01
Ground Floor

Fulmead

010023056907
010023056907
Site Area:

Gross External Area:	697.4
Gross Internal Area:	648.6
Total Room Area:	615.5
Net Internal Area:	252.3
Building Footprint Area:	267.7

LEGEND

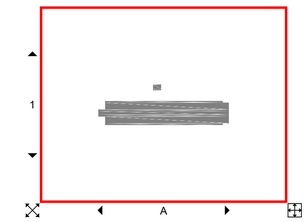

- Accommodation
- Changing/Cloaks
- Child Care
- Circulation
- Dining
- Kitchen
- Medical
- Office
- Plant
- Recreation
- Resource
- Retail
- Sport/Fitness
- Store
- Sanitary
- Training/Teaching
- Unclassified
- Utility
- Vehicle Storage
- Workshop
- Worship
- Activity
- Funeral
- Justice
- Meeting
- Public
- Services
- No Access

NOTES:

1. ALL DIMENSIONS ARE IN MILLIMETRES UNLESS OTHERWISE STATED.
2. THIS DRAWING IS TO BE READ IN CONJUNCTION WITH ALL OTHER RELEVANT DOCUMENTATION.
3. DO NOT SCALE FROM THIS DRAWING, ALL DIMENSIONS TO BE CONFIRMED ON SITE.

Rev	Description	By	Date

No part of this drawing or data file may be reproduced without prior written permission of the Manchester City Council or approved representative.

Contains OS data © Crown copyright and database 2018 . Ordnance Survey100019568.

Capital Programmes & Procurement
Corporate Core Directorate
Manchester City Council
PO Box 532 Town Hall
Manchester
M60 2LA

PROPERTY / JOB TITLE: Fulmead

UPRN: 010023056907
D of E Reference:

DRAWING TITLE: Ground Floor Plan


JOB NO.: S6710
DRAWING NO.: 010023056907

DATE: 22-04-2019
REVISION: 01

SCALE @ A0 / A1: NTS / 1:60
DRAWN BY: OCC
CHECKED BY: ARB
APPROVED BY:


MANCHESTER CITY COUNCIL

Plot Details

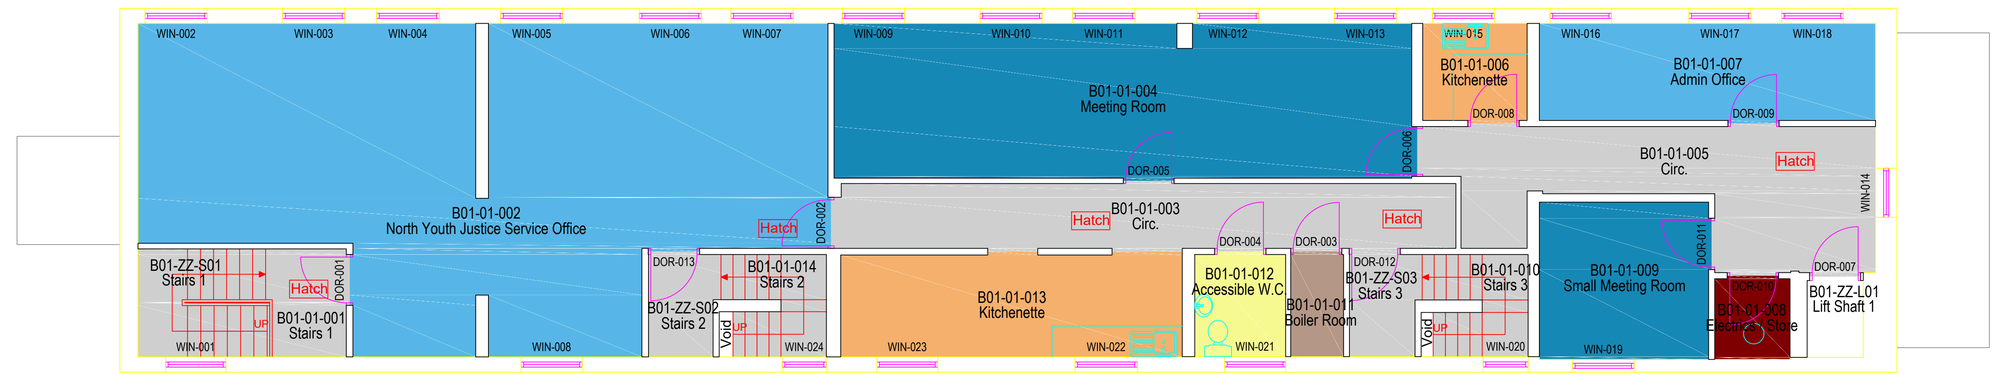

B01-01-000 Main Building
B01
Level 01

LEGEND

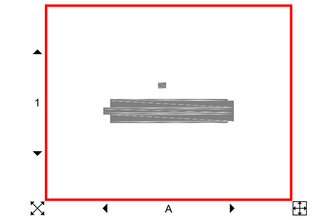

- Accommodation
- Changing/Cloaks
- Child Care
- Circulation
- Dining
- Kitchen
- Medical
- Office
- Plant
- Recreation
- Resource
- Retail
- Sport/Fitness
- Store
- Sanitary
- Training/Teaching
- Unclassified
- Utility
- Vehicle Storage
- Workshop
- Worship
- Activity
- Funeral
- Justice
- Meeting
- Public
- Services
- No Access

NOTES:

1. ALL DIMENSIONS ARE IN MILLIMETRES UNLESS OTHERWISE STATED.
2. THIS DRAWING IS TO BE READ IN CONJUNCTION WITH ALL OTHER RELEVANT DOCUMENTATION.
3. DO NOT SCALE FROM THIS DRAWING, ALL DIMENSIONS TO BE CONFIRMED ON SITE.

Rev	Description	By	Date

No part of this drawing or data file may be reproduced without prior written permission of the Manchester City Council or approved representative.

Contains OS data © Crown copyright and database 2018 . Ordnance Survey100019568.

Capital Programmes & Procurement
Corporate Core Directorate
Manchester City Council
PO Box 532 Town Hall
Manchester
M60 2LA

PROPERTY / JOB TITLE: Fulmead

UPRN	D of E Reference
010023056907	

DRAWING TITLE: Level 01 Plan


JOB NO.	DRAWING NO.
S6710	010023056907

DATE	REVISION
22-04-2019	01

SCALE @ A0 / A1	DRAWN BY:	CHECKED BY	APPROVED BY
NTS / 1:60	OCC	ARB	


MANCHESTER CITY COUNCIL

Plot Details

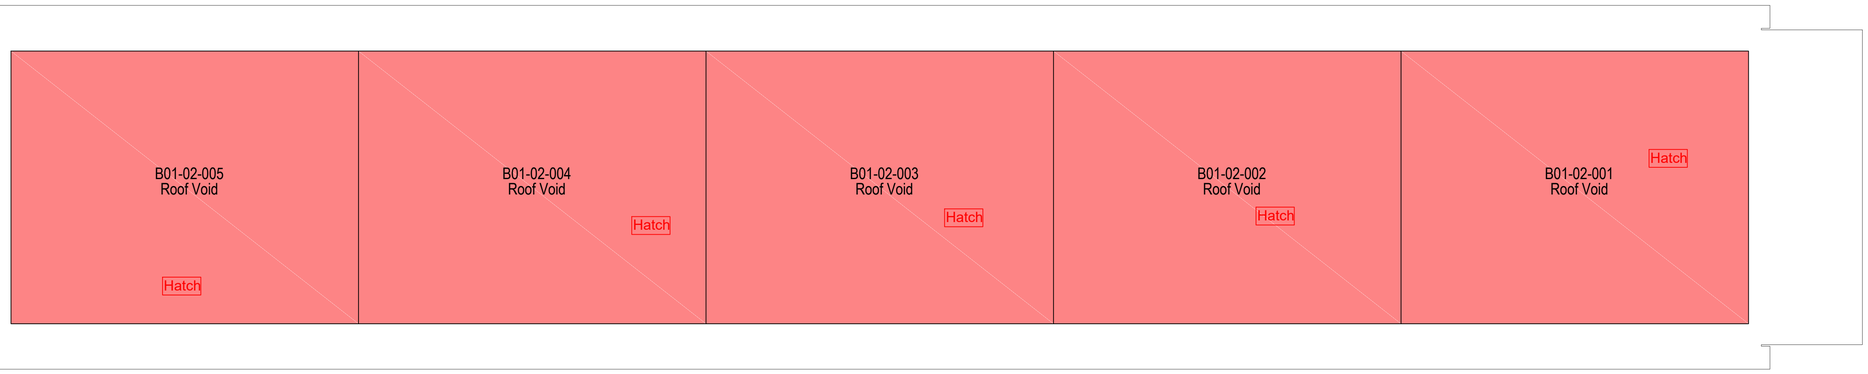

B01-02-000 Main Building
B01
Level 02

LEGEND

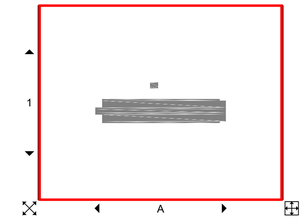

- Accommodation
- Changing/Cloaks
- Child Care
- Circulation
- Dining
- Kitchen
- Medical
- Office
- Plant
- Recreation
- Resource
- Retail
- Sport/Fitness
- Store
- Sanitary
- Training/Teaching
- Unclassified
- Utility
- Vehicle Storage
- Workshop
- Worship
- Activity
- Funeral
- Justice
- Meeting
- Public
- Services
- No Access

NOTES:

1. ALL DIMENSIONS ARE IN MILLIMETRES UNLESS OTHERWISE STATED.
2. THIS DRAWING IS TO BE READ IN CONJUNCTION WITH ALL OTHER RELEVANT DOCUMENTATION.
3. DO NOT SCALE FROM THIS DRAWING, ALL DIMENSIONS TO BE CONFIRMED ON SITE.

Rev	Description	By	Date

No part of this drawing or data file may be reproduced without prior written permission of the Manchester City Council or approved representative.

Contains OS data © Crown copyright and database 2018 . Ordnance Survey100019568.

Capital Programmes & Procurement
Corporate Core Directorate

Manchester City Council
PO Box 532 Town Hall
Manchester
M60 2LA

PROPERTY / JOB TITLE: Fulmead

UPRN	D of E Reference
010023056907	

DRAWING TITLE: Level 02 Plan


JOB NO.	DRAWING NO.
S6710	010023056907

DATE	REVISION
22-04-2019	01

SCALE @ A0 / A1	DRAWN BY:	CHECKED BY	APPROVED BY
NTS / 1:60	OCC	ARB	

MANCHESTER CITY COUNCIL

Pat Davis

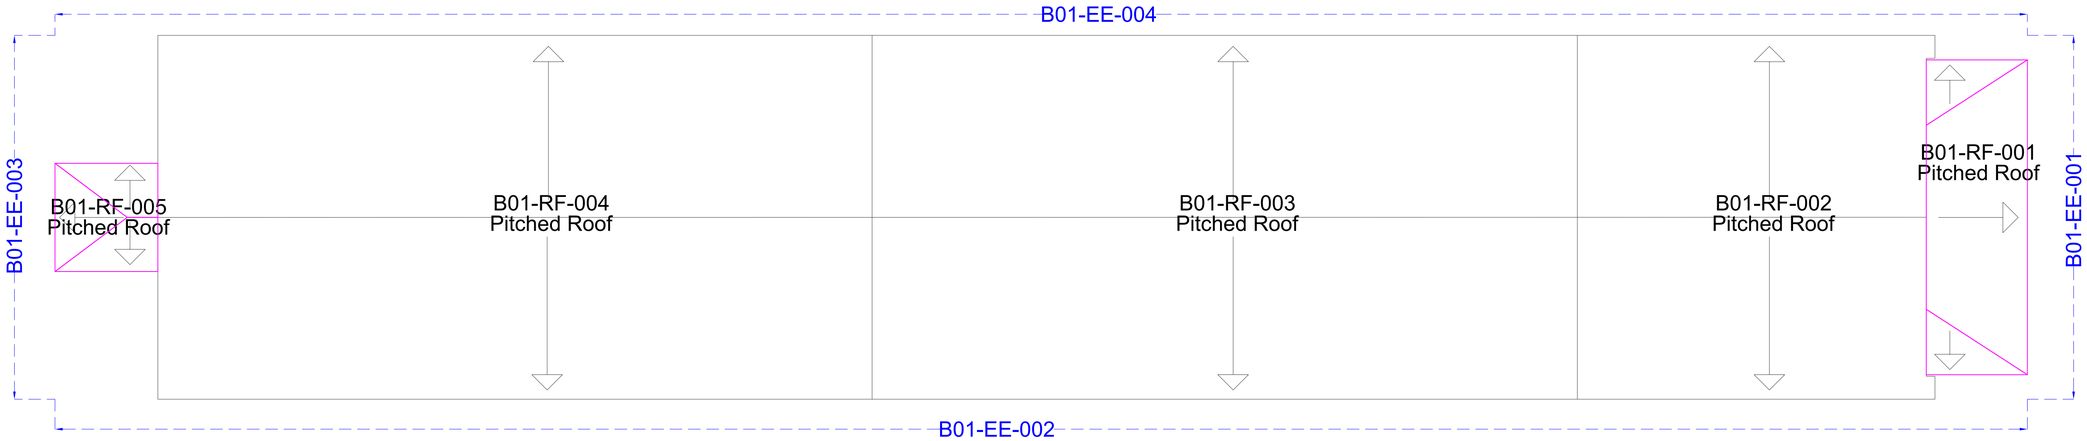

LEGEND

NOTES:

1. ALL DIMENSIONS ARE IN MILLIMETRES UNLESS OTHERWISE STATED.
2. THIS DRAWING IS TO BE READ IN CONJUNCTION WITH ALL OTHER RELEVANT DOCUMENTATION.
3. DO NOT SCALE FROM THIS DRAWING, ALL DIMENSIONS TO BE CONFIRMED ON SITE.

Rev	Description	By	Date

No part of this drawing or data file may be reproduced without prior written permission of the Manchester City Council or approved representative.

Contains OS data © Crown copyright and database 2018 . Ordnance Survey100019568.

Capital Programmes & Procurement
Corporate Core Directorate

Manchester City Council
PO Box 532 Town Hall
Manchester
M60 2LA

PROPERTY / JOB TITLE	Fulmead
UPRN	010023056907
D of E Reference	
DRAWING TITLE	Roof Plan
JOB NO.	S6710
DRAWING NO.	010023056907
DATE	22-04-2019
REVISION	01

SCALE @ A0 / A1	DRAWN BY:	CHECKED BY	APPROVED BY
NTS / 1:60	OCC	ARB	

MANCHESTER CITY COUNCIL

Pkt Details