


THIS DRAWING IS COPYRIGHT AND SHOULD NOT BE REPRODUCED WITHOUT PERMISSION OF THE ARCHITECT
ALL DIMENSIONS TO BE CHECKED ON SITE-DO NOT SCALE

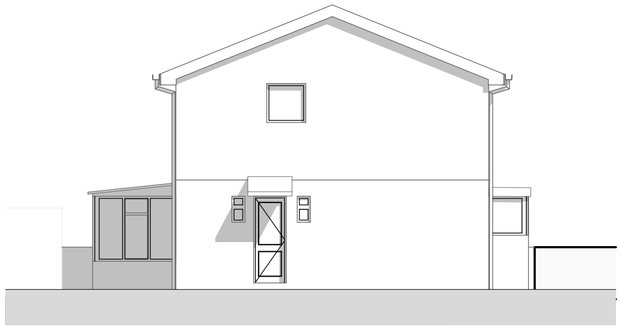


EXISTING NORTH ELEVATION 1:100

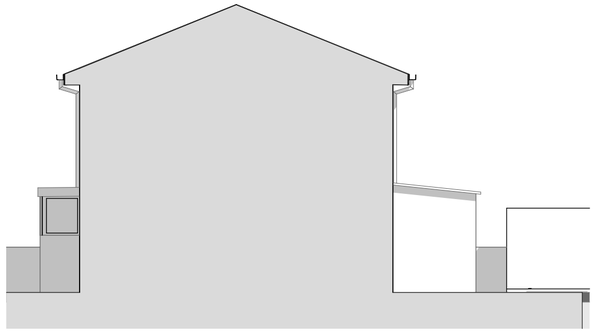


EXISTING SOUTH ELEVATION 1:100

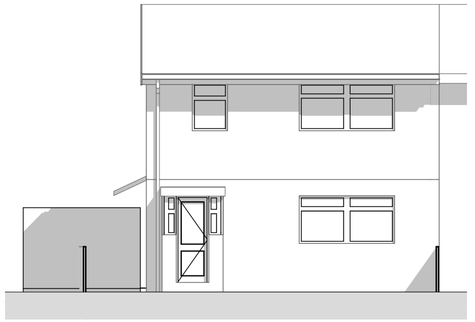


EXISTING WEST ELEVATION 1:100

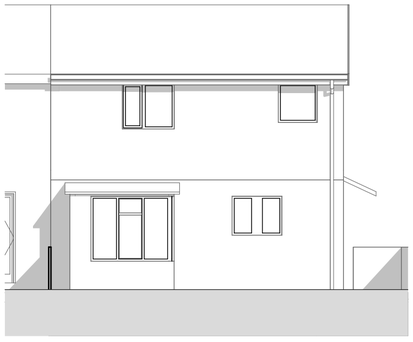

EXISTING EAST ELEVATION 1:100

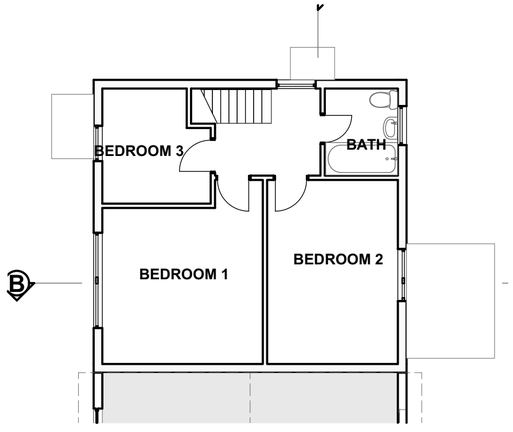

EXISTING FIRST FLOOR 1:100

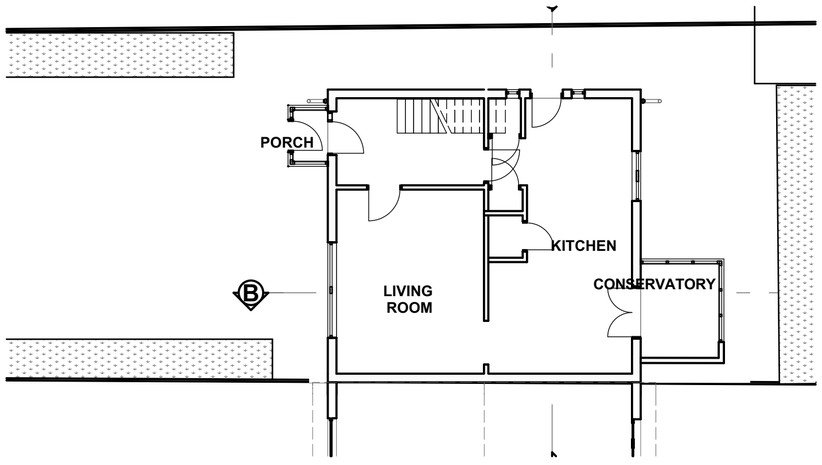

EXISTING GROUND FLOOR 1:100

PLANNING ISSUE

gonshaw associates
chartered architect
3 KENDAL DRIVE GATLEY CHEADLE SK8 4QJ
TEL: 0161 408 4882 MOBILE 07711583075
Email: ron@gonshaw-associates .com

CLIENT	DR MALACHY ABAH
SITE/CONTRACT	CONSERVATORYAND SIDE EXTENSION, NEW CROSSOVER 59 FOURACRES ROAD WYTHENSHAWE M23 1ER
TITLE	EXISTING PLANS AND ELEVATIONS
DATE DEC 2023	SCALE AS SHOWN
DRAWING No 41411 / 03	

A2 10CM 20CM