

KEY TO WALL CONSTRUCTION

Masonry construction wall (contractor to check on site to confirm if load bearing before carrying out any demolition works).


Assumed non-loadbearing stud partition wall (contractor to check on site to confirm before carrying out any demolition works).
It should be noted that some walls may appear to be stud partiton , but are masonry walls with plasterboard on dabs.

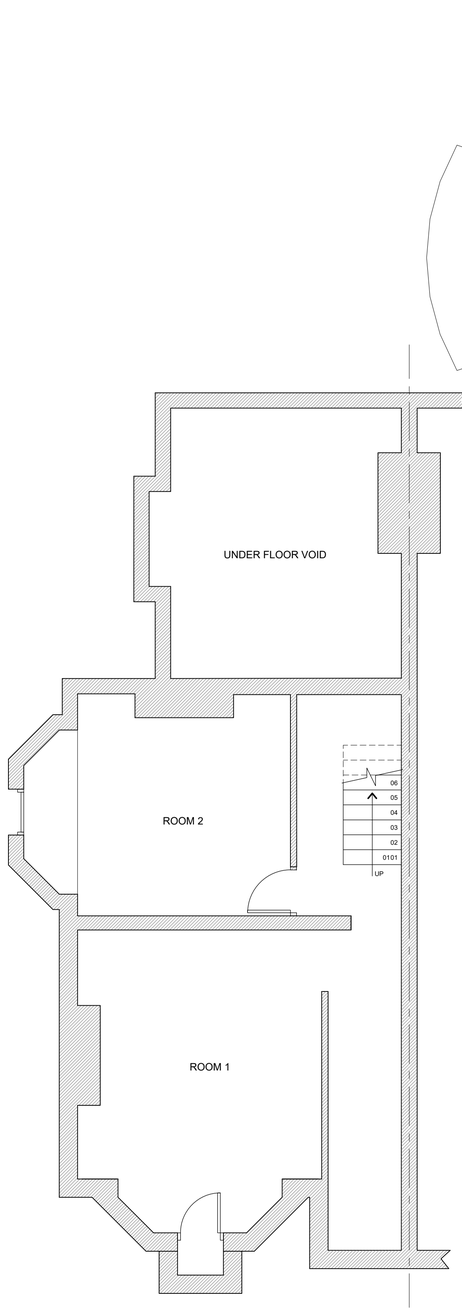


EXISTING BASEMENT PLAN

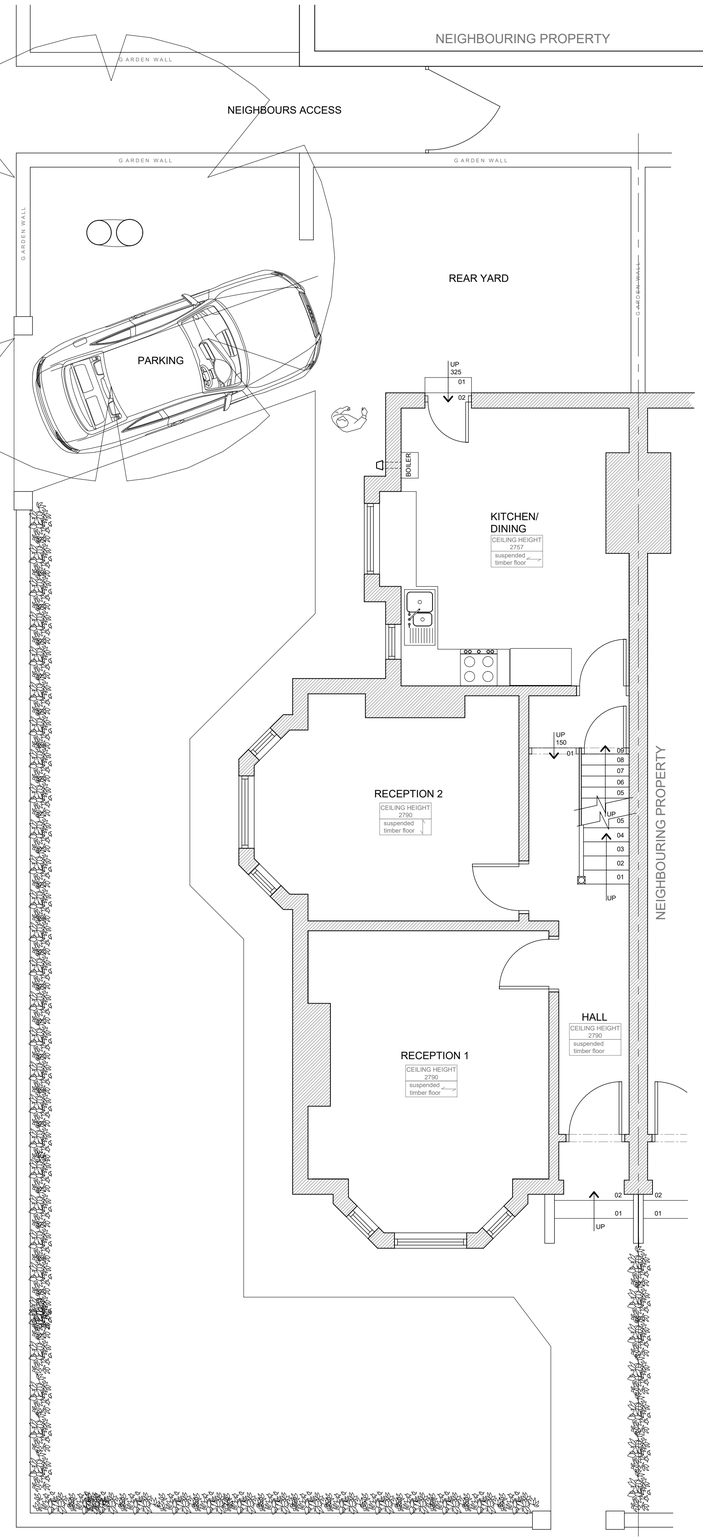

EXISTING GROUND FLOOR PLAN

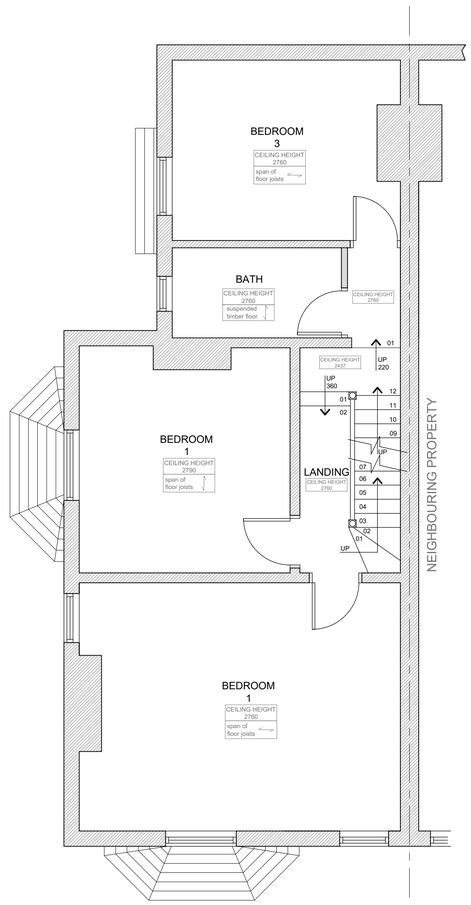

EXISTING FIRST FLOOR PLAN

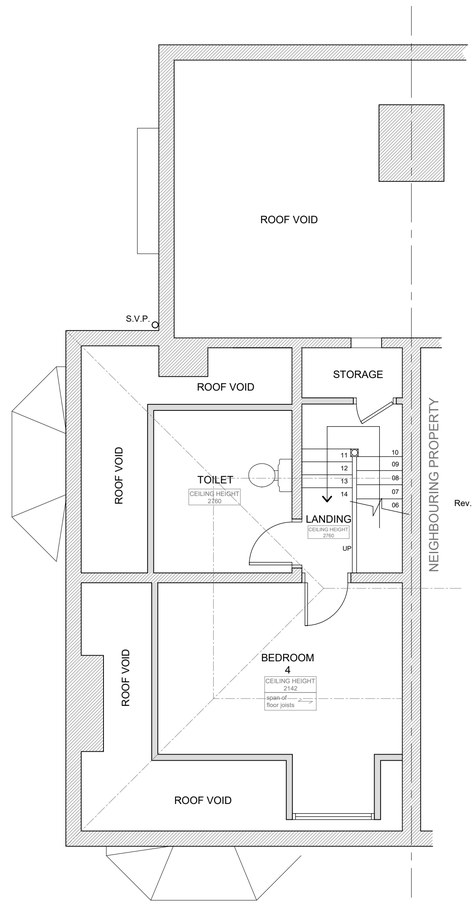

EXISTING SECOND FLOOR PLAN

Rev. A	Existing trees indicated on the plan and noted as to be retained.	03/01/2024 S.P.O.

client
MR WESTWELL

project
PROPOSED
HOUSE EXTENSION
247 BURTON ROAD
MANCHESTER
M20 2WA

drawing
EXISTING PLANS

drawing no
WES/23/01A

scale
1:50

date
NOV. 23

drawn by
S.P.O.

The copyright in all drawings, specifications and documents prepared by the designer and in the work executed from them shall remain the property of the designer.
Do not scale from the drawing. Work to figured dimensions. Check all dimensions on site, in the event of discrepancy, refer to the designer

spo ARCHITECTURAL DESIGN & PLANNING
t. 07980 8277787 ✉. inquiries@spodesign.co.uk