




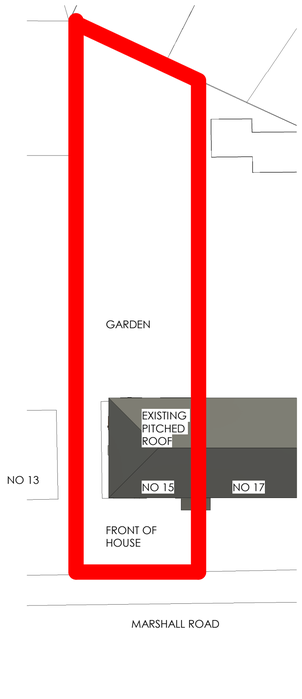

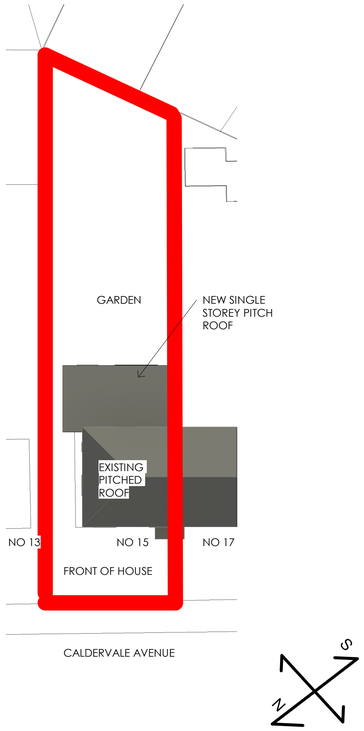

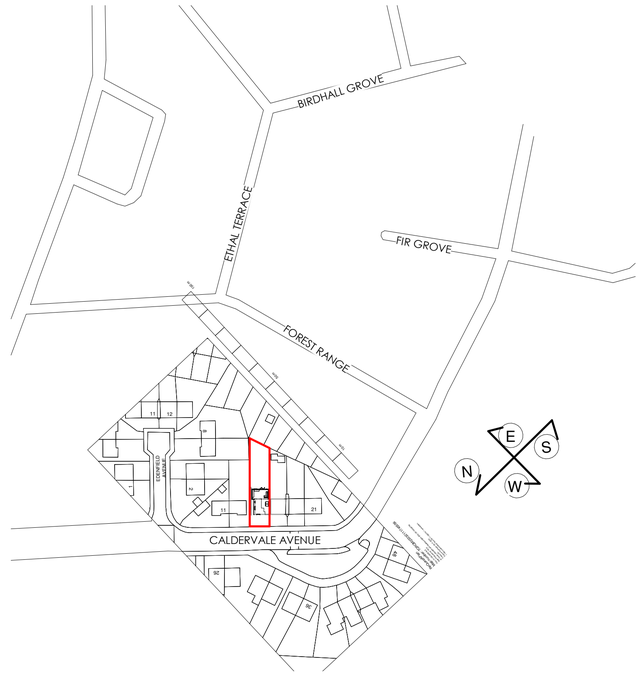

Vision | DESIGN | Group
Engineering Consultancy

1 EXISTING SITE PLAN 01
SCALE 1:200

2 PROPOSED SITE PLAN 01
SCALE 1:200

3 SITE LOCATION PLAN
1 : 1250

Rev	Description	Date
2	DRAWINGS UPDATED TO SUIT PLANNER COMMENTS	14/12/23

CODE	SUITABILITY DESCRIPTION
I	PLANNING SUBMISSION
STATUS	PURPOSE OF ISSUE
S2	PLANNING SUBMISSION

PROJECT

15 CALDERVALE AVENUE

TITLE

LOCATION PLAN, EXISTING AND NEW SITE PLAN

CLIENT

15 CALVERDALE AVENUE

DRAWN BY	CHECKED BY	DATE
M.WALSH	M.WALSH	24.09.23
SCALE (@ A1)	PROJECT NUMBER	
1 : 1250	MCS2185	
DRAWING NUMBER	REV	
A100	2	

14/12/2023 14:26:05