
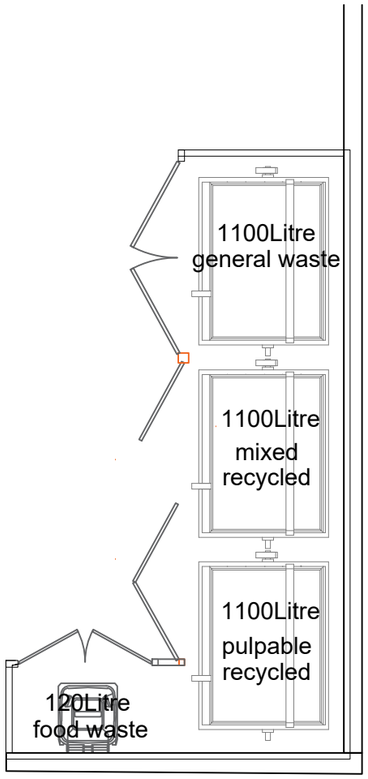



enclosed bin storage plan

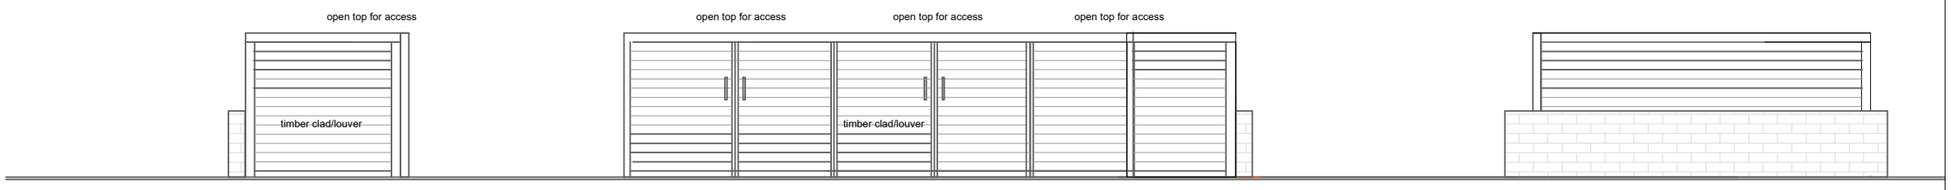

Side Elevation

Front Elevation

Street Elevation (from Ashton old Rd)

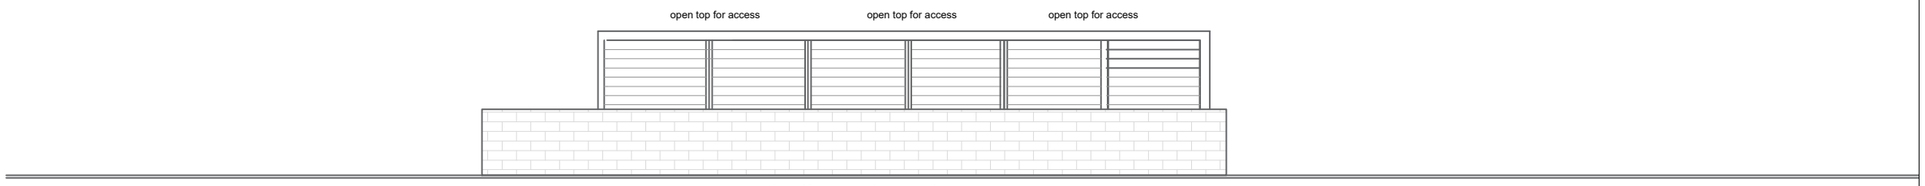

rear elevation (from capital road)

REVISION	DATE	COMMENTS	AUTHOR / CHECKED

NORTH STUDIO | 116A HIGH STREET | EDGEWARE | HA8 7EL
SOUTH STUDIO | MATRIX STUDIOS | 91 PETERBOROUGH ROAD | LONDON | SW6 3BU
design@dssquared.co.uk www.dssquared.co.uk 020 8732 5620

DS SQUARED architects

TITLE
1390 Ashton Old Road

DETAIL
bin details

DATE	SCALE	PAPER SIZE	AUTHOR / CHECKED
JULY 2023	1:100	A1	ID/

DRAWING No.	REVISION	STATUS
23020S 06.01	-	PLANNING

CONTRACTORS MUST CHECK ALL DIMENSIONS ON SITE. ONLY FIGURED DIMENSIONS ARE TO BE WORKED FROM. DISCREPENCIES MUST BE REPORTED TO THE ARCHITECT BEFORE PROCEEDING. © THIS DRAWING IS COPYRIGHT.

Scale 1:50

SCALE BAR
mm 250 1250 2500 3750