
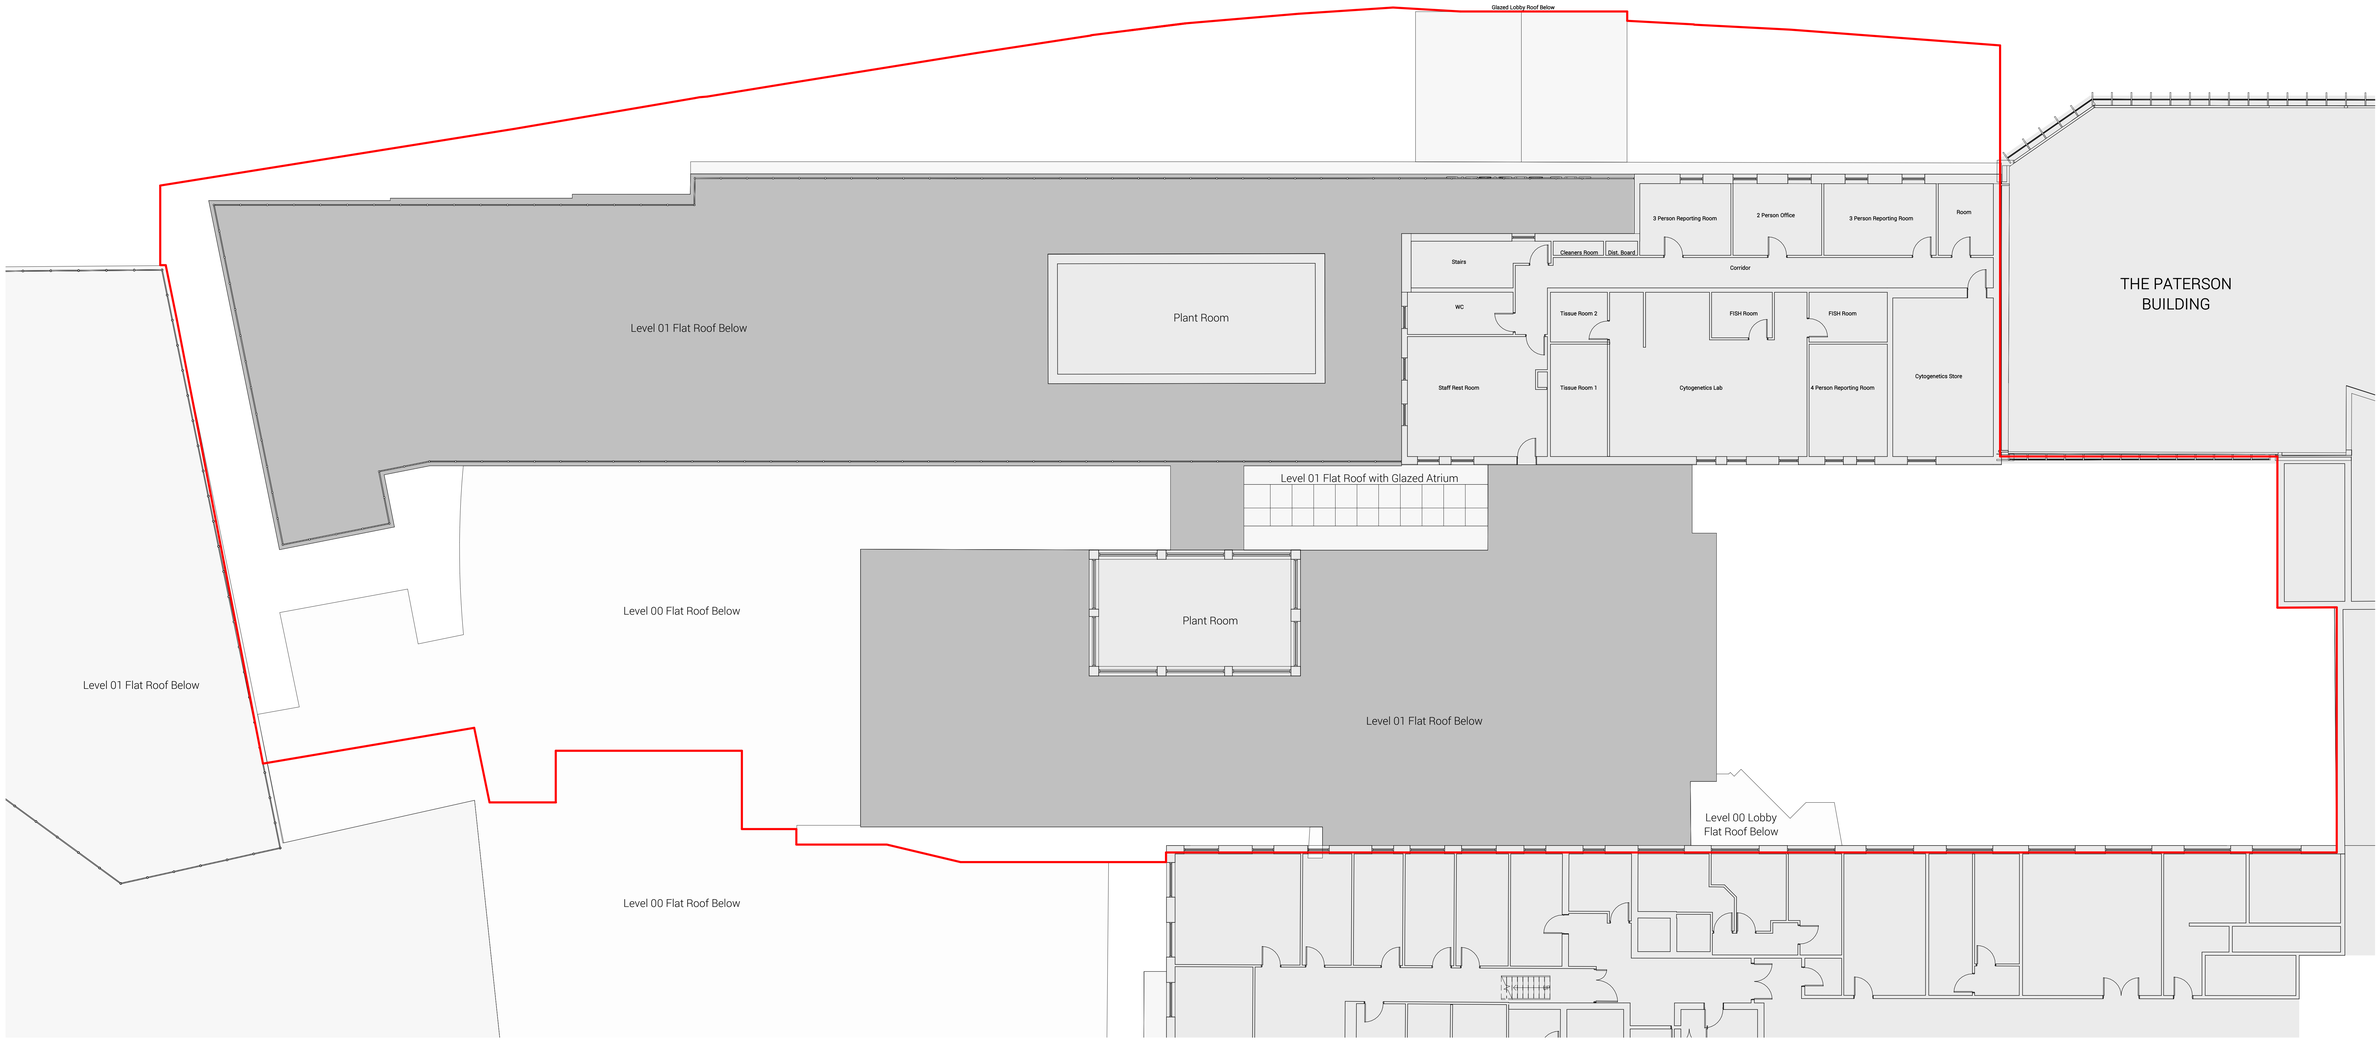



Existing Level 02 - Second Floor Plan

1 : 100

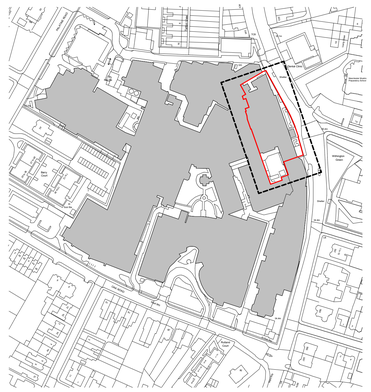

LEGEND

Site boundary line

N

**GENERAL NOTES:**

DAY Architectural Ltd accepts no responsibility for any costs, losses or claims whatsoever arising from these drawings, specifications and related documents unless there is full compliance with the Client or any unauthorised user of the following:

1 All boundaries, dimensions and levels are to be checked on site before construction and any discrepancies reported to the Architect / Designer.
2 Partial Service: Any discrepancies with site or other information is to be advised to the Architect / Designer and direction and / or approval is to be sought before the implementation of the detail.
3 Block and site plans are reproduced under license from the Ordnance Survey.
4 Do not scale this drawing.
5 For the purpose of coordination, all relevant parties must check this information prior to implementation and report any discrepancies to the Architect / Designer.

0m 5m
1m 10m

N

| REV | DESCRIPTION | DATE | REV BY |
|---|---|---|---|
| P02 | Planning Issue | 15.09.2023 | JAK |
| P01 | Draft Planning Issue for Trust/Planning Consultant comment | 25.08.2023 | SB |

CLIENT: The Christie NHS Foundation Trust

PROJECT: Advanced Scanning & Imaging Centre Development

DRAWING: Existing Level 02 - Second Floor Plan

SCALE: As indicated @ A0

FIRST ISSUED: 25/08/23

| PROJECT | CLIENT REF | DRAWN BY | CHECKED BY |
|---|---|---|---|
| 1282-21 | CASICD | SB | JK |

| ORIGIN | VOLUME | LEVEL | TYPE | ROLE | NUMBER | REVISION |
|---|---|---|---|---|---|---|
| DAY | XX | 02 | DR | A | 090007 | P02 |

DRAWING STATUS: S3 - PLANNING

Information contained on this drawing is the sole copyright of DAY Architectural Ltd. and is not to be reproduced without their permission.

DAY Architectural Ltd.
Studio 1, Lancaster Buildings,
77 Deansgate, Manchester, M3 2BW
T: 0161 834 9703
W: www.day-architectural.com