
KEYNOTES / LEGENDS

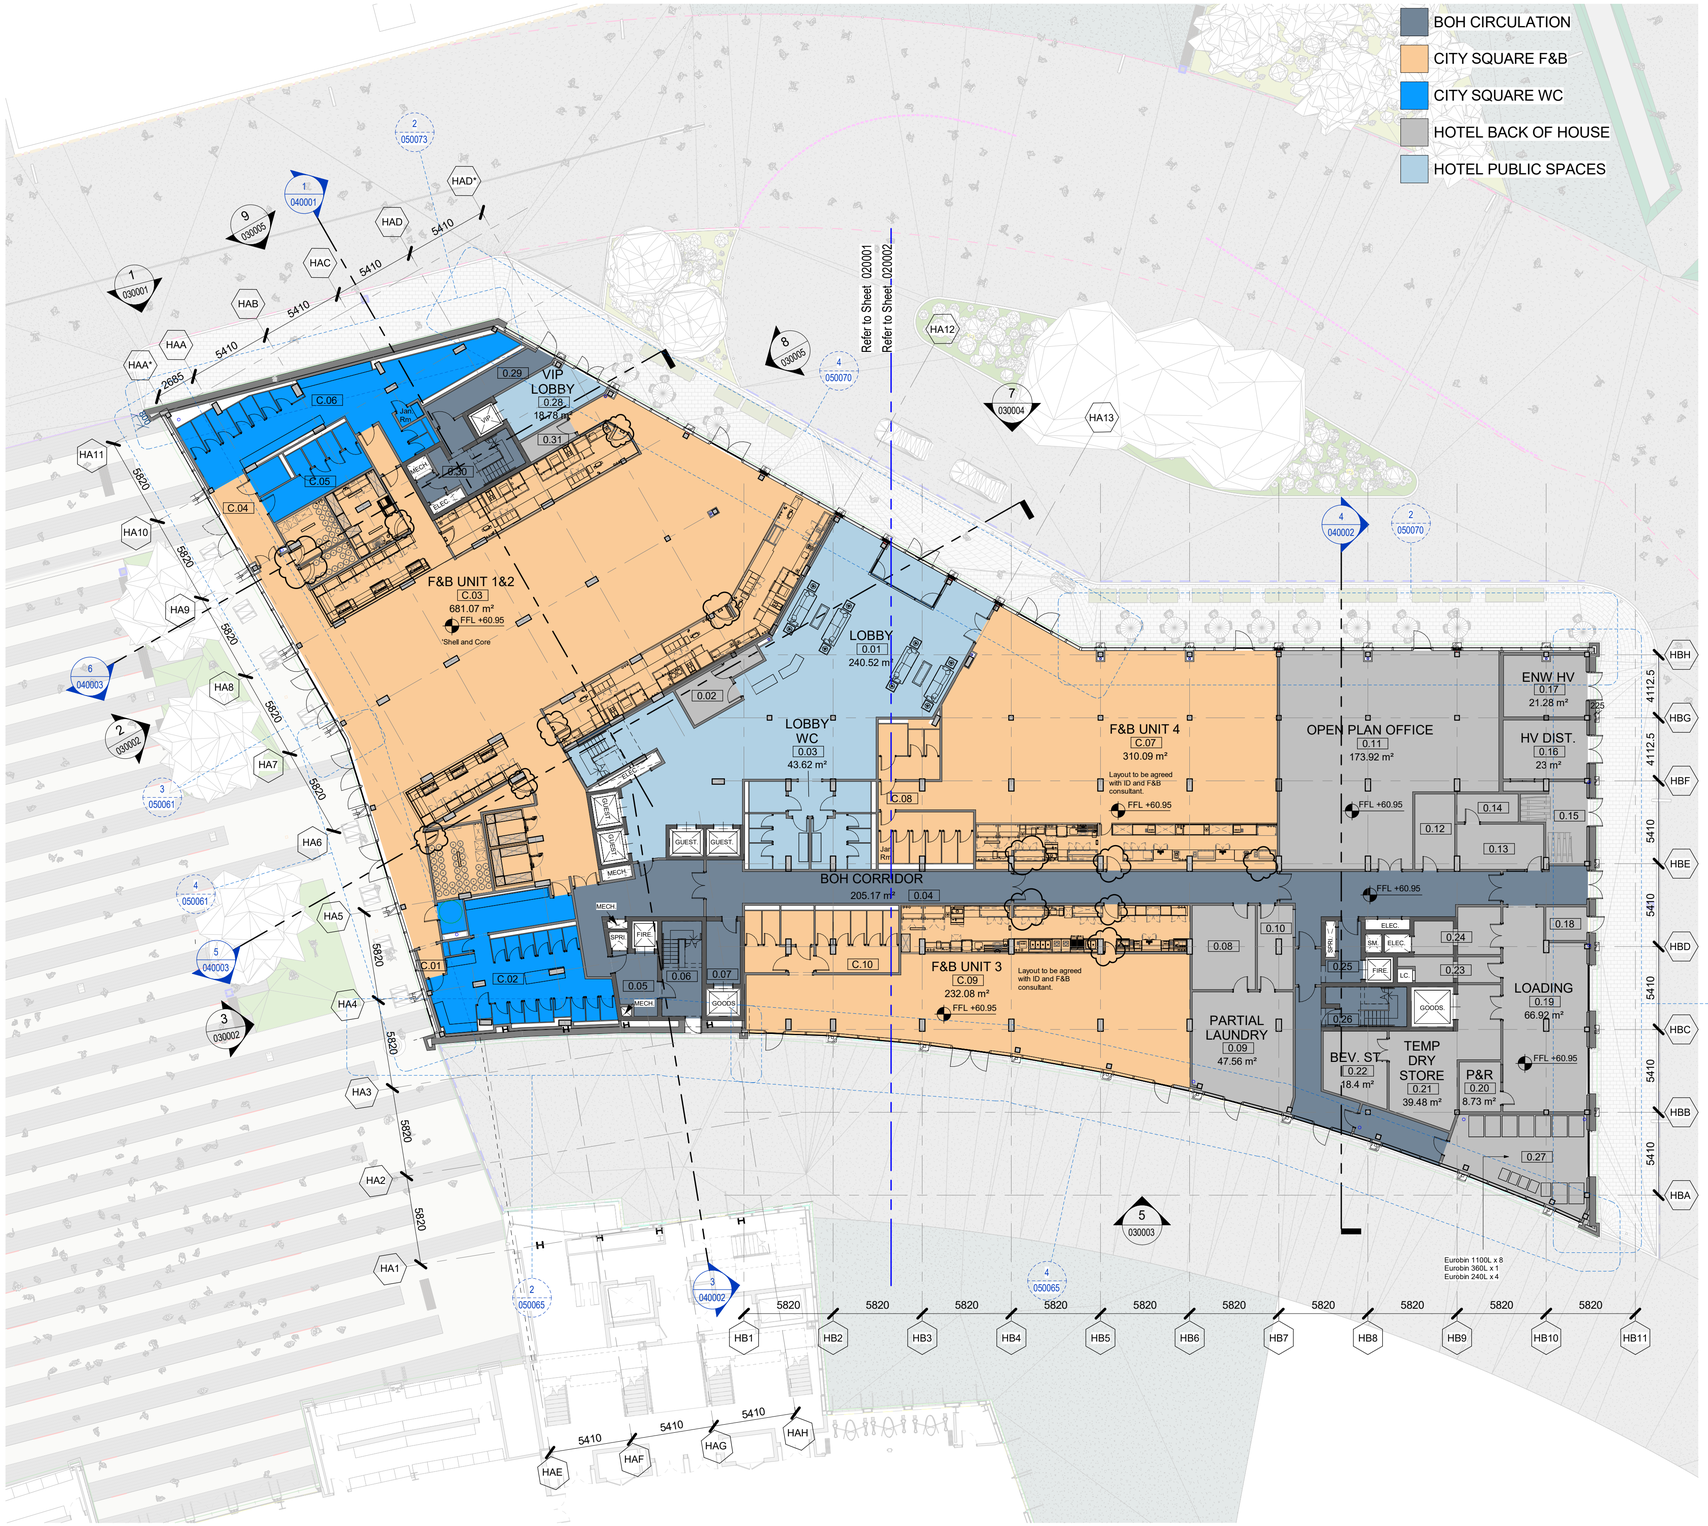

PUBLIC AREA - AREA SCHEDULE

Number	Name	Area
LVL 00		
0.01	LOBBY	240.52 m²
0.02	FRONT OFFICE	12.01 m²
0.03	LOBBY WC	43.62 m²
0.04	BOH CORRIDOR	205.17 m²
0.05	FIRE LOBBY CORE 2	10.12 m²
0.06	STAIR CORE 2	16.12 m²
0.07	GOODS LIFT LOBBY	9.02 m²
0.08	CLEANING SUPPLY STORE	22.61 m²
0.09	PARTIAL LAUNDRY	47.56 m²
0.10	HOUSEKEEPING UNIFORM ISSUE	12.38 m²
0.11	OPEN PLAN OFFICE	173.92 m²
0.12	HR	12.72 m²
0.13	SECURITY CONTROL & SURVEILLANCE OFFICE	16.46 m²
0.14	LOST & FOUND	7.26 m²
0.15	BIKE STORE	16.95 m²
0.16	HV DISTRIBUTION	23 m²
0.17	ENW HV	21.28 m²
0.18	BUILDING ENTRANCE FACILITY	5.8 m²
0.19	LOADING DOCK	66.92 m²
0.20	PURCHASE & RECEIVING	8.73 m²
0.21	TEMP DRY STORE	39.48 m²
0.22	BEVERAGE STORE	18.4 m²
0.23	LAUNDRY CHUTE STORE	9.98 m²
0.24	MAINTENANCE WORKSHOP	14.88 m²
0.25	FIRE LOBBY CORE 1	7.11 m²
0.26	STAIR CORE 1	13.49 m²
0.27	REFUSE	48.2 m²
0.28	VIP LOBBY	18.78 m²
0.29	CORRIDOR CORE 4	17.15 m²
0.30	STAIR CORE 4	16.45 m²
0.31	BUILDING ENTRANCE FACILITY	4.99 m²
7.58	STAIR CORE 2	0 m²
C.01	WC LOBBY SOUTH	2.9 m²
C.02	WC SOUTH	77.42 m²
C.03	F&B UNIT 1&2	681.07 m²
C.04	WC LOBBY NORTH	14.48 m²
C.05	WC NORTH	24.78 m²
C.06	WC NORTH	79.61 m²
C.07	F&B UNIT 4	310.09 m²
C.08	WC F&B 4	41.79 m²
C.09	F&B UNIT 3	232.08 m²
C.10	WC F&B 3	39.4 m²

Copyright © 2023 WATG. All rights reserved.

16/10/2023 12:19:26
the original size of this drawing is A1 (594mm x 841mm)

STAGE 4A | FOR TENDER ISSUE

WATG

strategy planning architecture landscape interiors

london | 44 0 20 7906 6600 watg.com


client | consultant

stamp | approval

NOT FOR CONSTRUCTION

This document and its contents are the copyright of the designer. Any party receiving this document does so in confidence and agrees that information contained herein shall not be published in whole or in part or disclosed to others without the express prior written consent of WATG. Do not Scale. All dimensions to be checked on site. All information on these drawings are for aesthetic content only.

notice

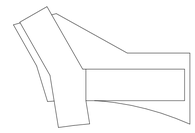

key plan

WORK IN PROGRESS.
ESCAPE DISTANCES AND LAYOUTS TO BE REVISED FOLLOWING INPUT FROM HOTEL OPERATIONS, FLS, AND OTHER CONSULTANT TEAM MEMBERS.

no.	date	issue
P04	13/10/23	Stage 4 Issue Revision
P03	11/09/23	Stage 4 Issue Revision
P02	13/07/23	Stage 4 Issue Revision
P01	04/07/23	Stage 4 Issue

issues | revisions

project logo

FLOOR PLAN - GROUND

sheet title

project: MCFC - NS - HOTEL

project no.: 227109 date: 13/10/23

checked by: NH

drawn by: KY/NS status: S4-for review

NSE	WATG	HT	00	DP	A
project	originator	zone	location	form	discipline

010000 **P04**

sheet no. revision

document reference NSE-WATG-HT-00-DP-A-010000