

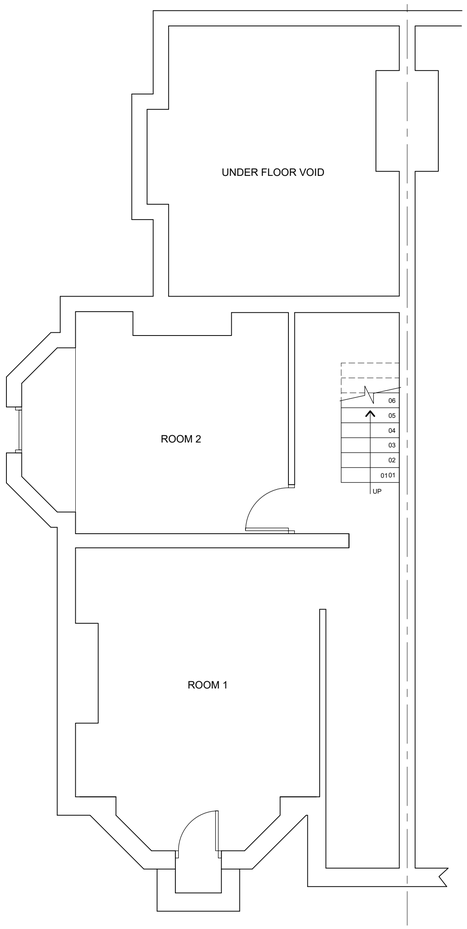



PROPOSED BASEMENT PLAN

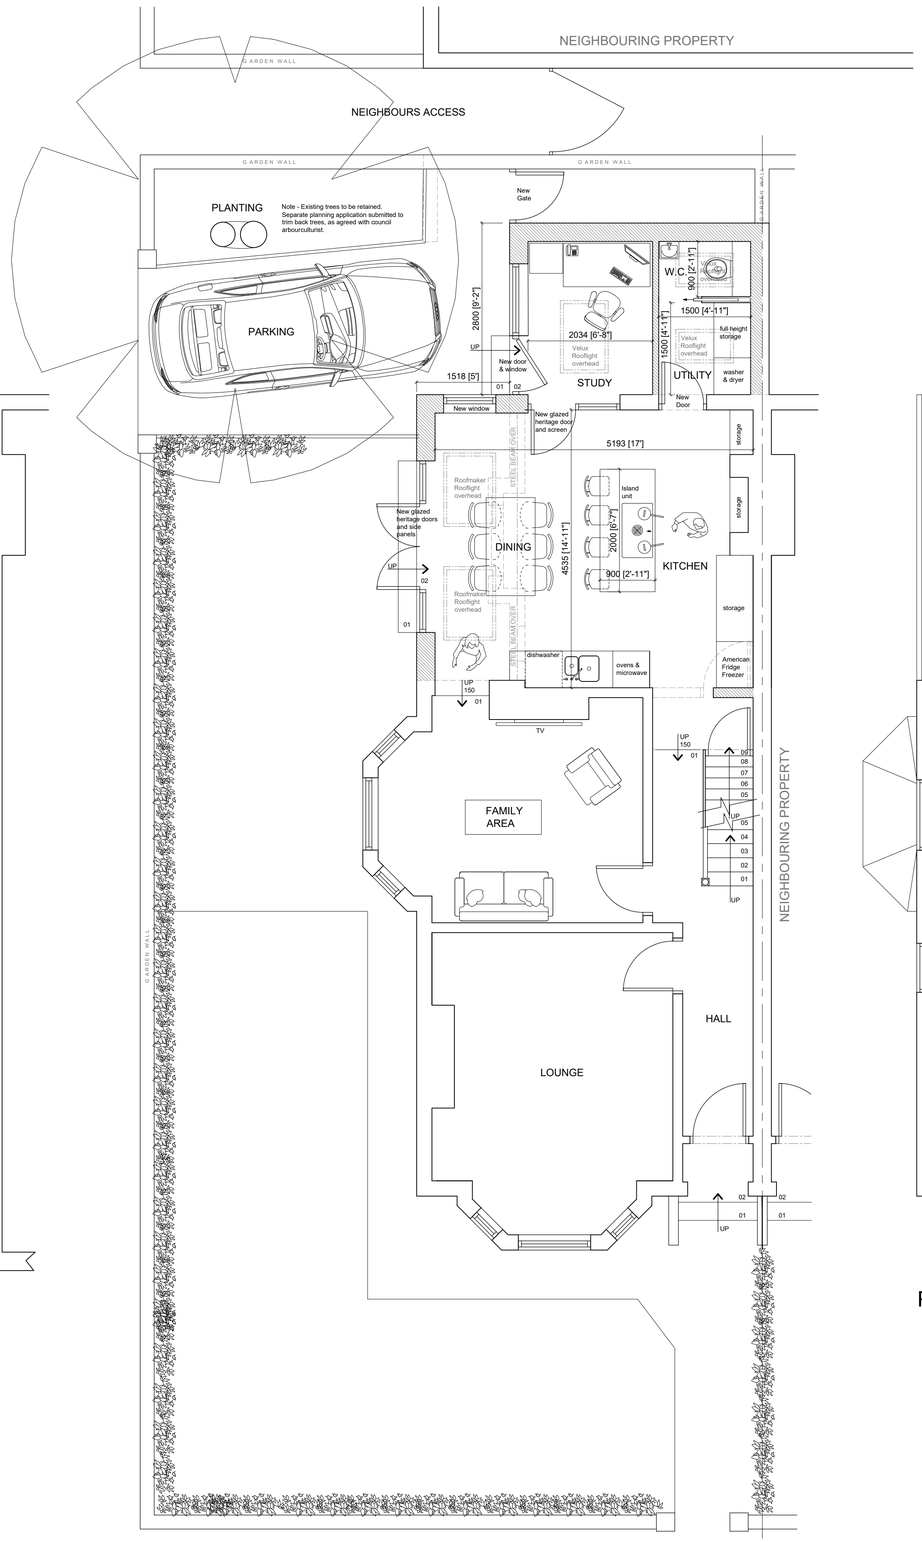


PROPOSED GROUND FLOOR PLAN

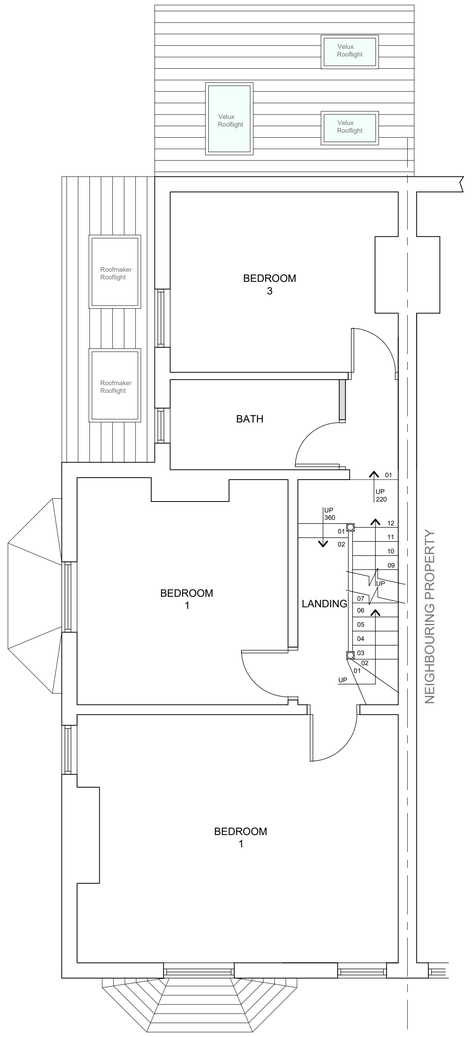

PROPOSED FIRST FLOOR PLAN

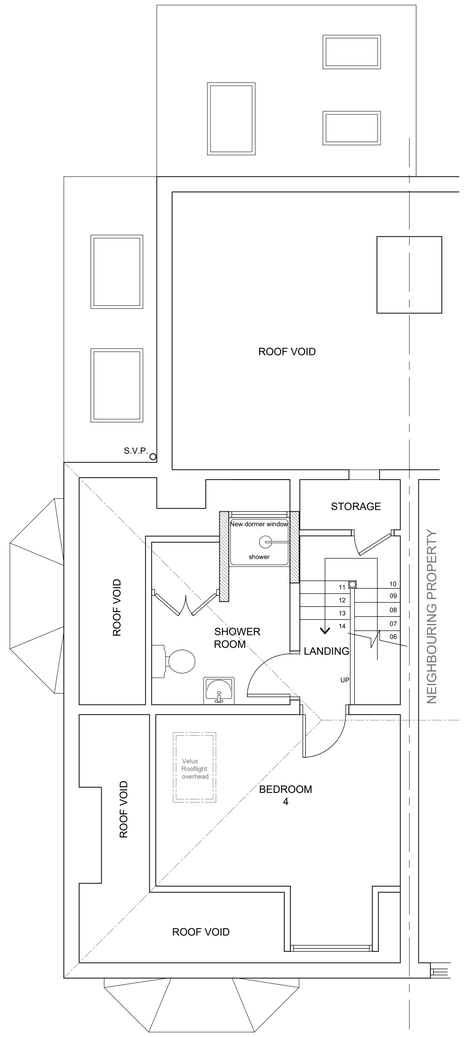

PROPOSED SECOND FLOOR PLAN

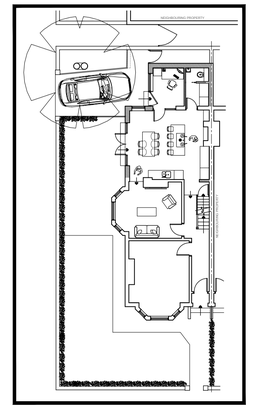

PROPOSED SITE/ BLOCK PLAN (SCALE 1:200)

Rev.		
A	Proposed new replacement front dormer removed from the scheme. New Velux Rooflight added to Bedroom 4 Existing trees indicated on the plan and noted as to be retained.	03/01/2024 S.P.O.

client

MR WESTWELL

project

PROPOSED
HOUSE EXTENSION
247 BURTON ROAD
MANCHESTER
M20 2WA

drawing

PROPOSED PLANS
AND PROPOSED
SITE/ BLOCK PLAN

drawing no

WES/23/03 A

scale

1:50, 1:200

date

NOV. 23

drawn by

S.P.O.

The copyright in all drawings, specifications and documents prepared by the designer and in the work executed from them shall remain the property of the designer.
Do not scale from the drawing. Work to figured dimensions. Check all dimensions on site, in the event of discrepancy, refer to the designer

spo ARCHITECTURAL DESIGN & PLANNING
t. 07980 8277787 ✉. inquiries@spodesign.co.uk