

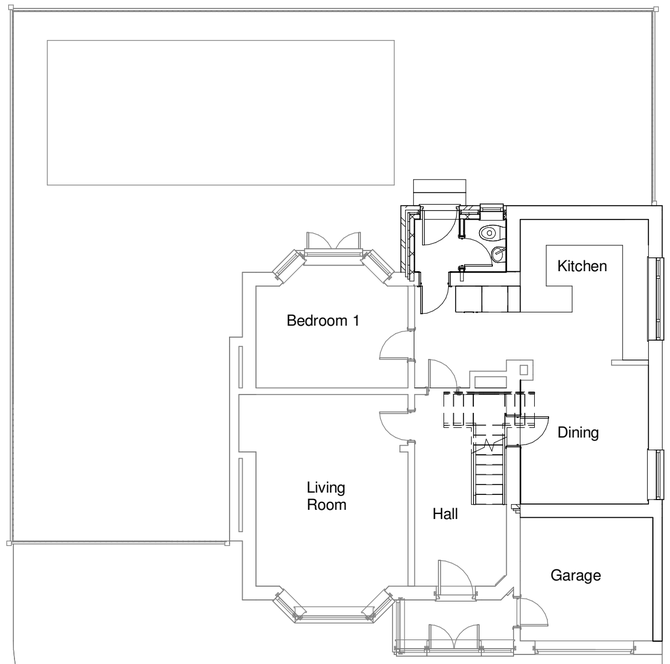




## 1 01 Proposed Ground Floor
1 : 100

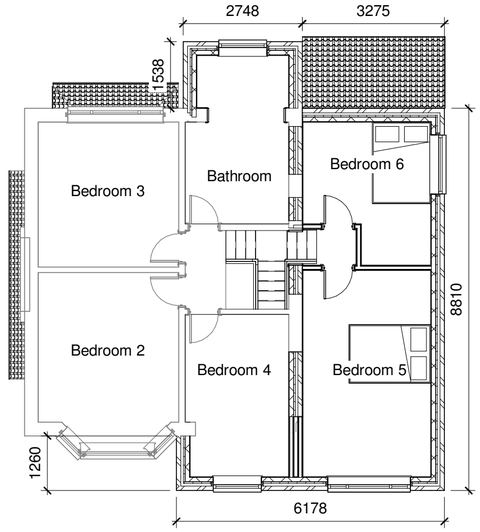



## 2 02 Proposed First Floor
1 : 100

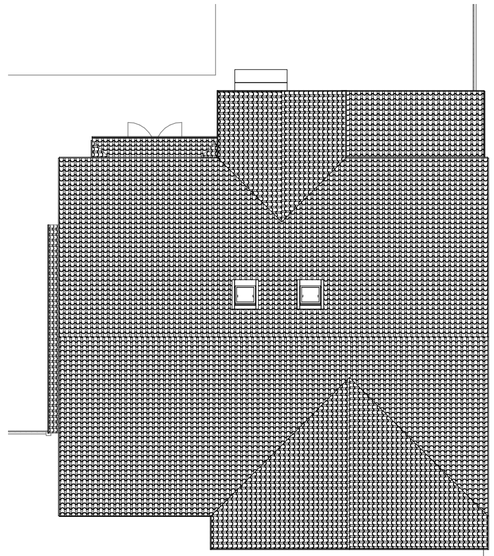


## 3 04 Proposed Roof Plan
1 : 100

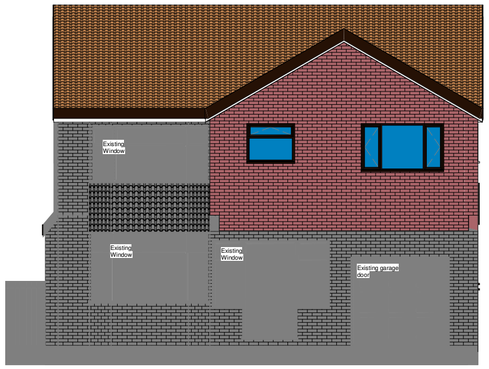


## 4 Proposed Front Elevation
1 : 100

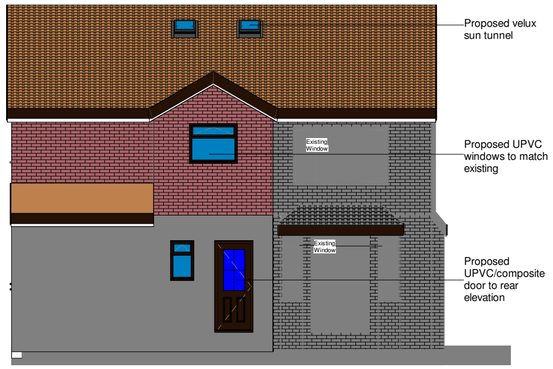



## 5 Proposed Rear Elevation
1 : 100

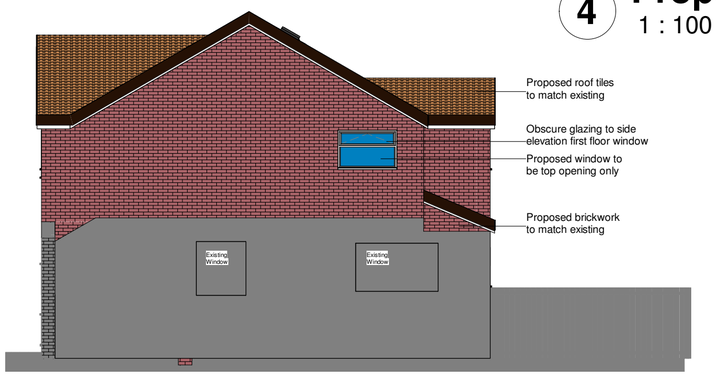


## 6 Proposed Side Elevation 1
1 : 100

**Rev D**

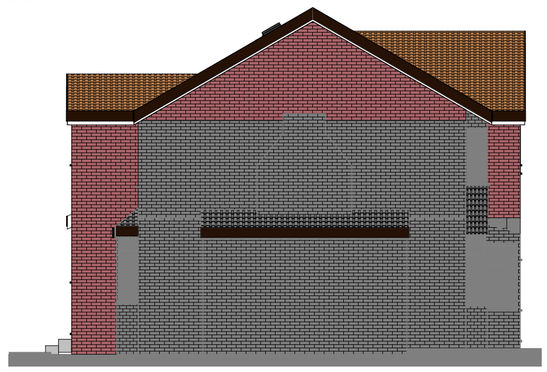

## 7 Proposed Side Elevation 2
1 : 100

| | |
|---|---|
| Project Address: | 20 Carill Avenue<br>Moston<br>M40 9PX |
| Drawing: | Proposed Plans and Elevations |
| Date Issued: | 13/08/2023 |
| Client Name: | Mr Michael Burnett |
| Project Description: | Proposed First Floor Side Extension |
| Drawing Number: | PL002 - Rev D |
| Additional Notes: | Drawing not to be scaled.<br><br>Proposed works not to be started before Planning Permission is granted.<br><br>Dimensions shown are in milimeters.<br><br>All measurements to be verified on site. |

SCALE 1 : 100
A2 DRAWING