

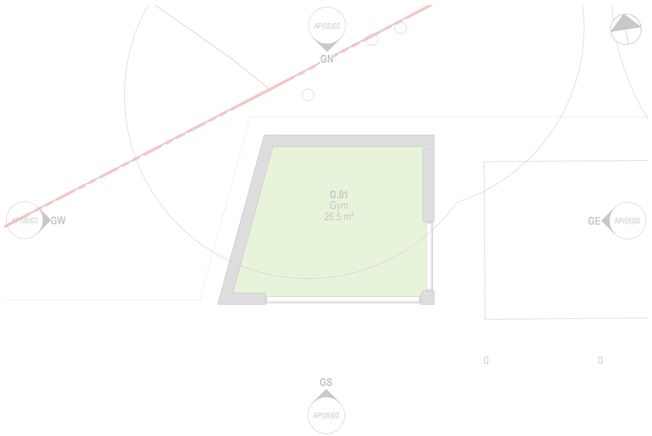



GO Floor Plan - Gym
1 : 100

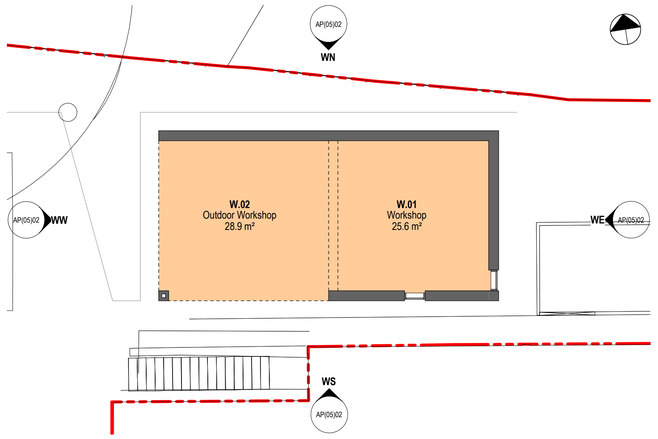


WO Floor Plan - Workshop
1 : 100

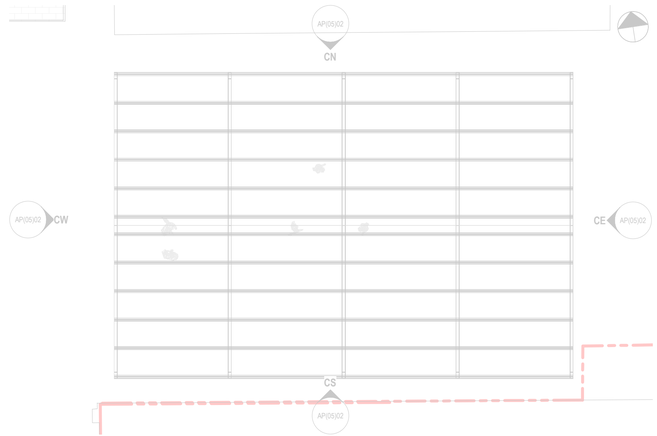


CO Roof Plan - Canopy
1 : 100

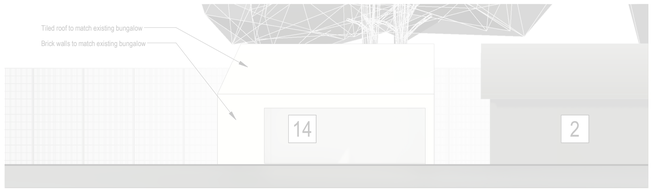

GS South Elevation - Gym
1 : 100

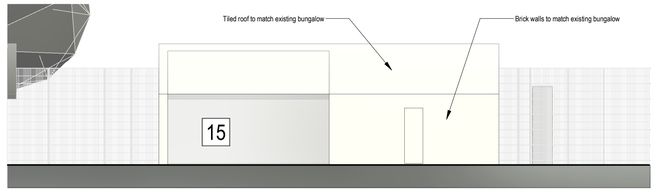


WS South Elevation - Workshop
1 : 100

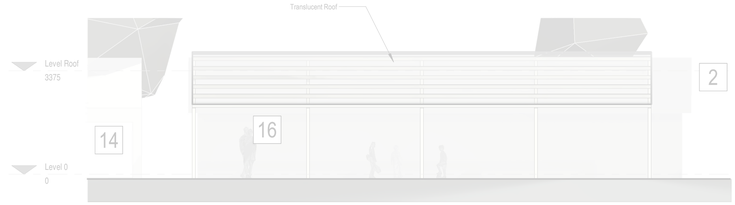


CS South Elevation - Canopy
1 : 100




GE East Elevation - Gym
1 : 100

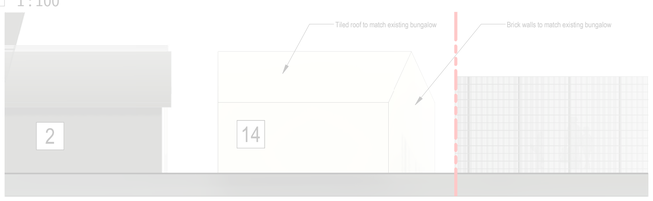


GN North Elevation - Gym
1 : 100

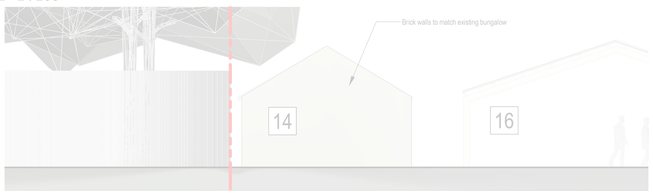


GW West Elevation - Gym
1 : 100

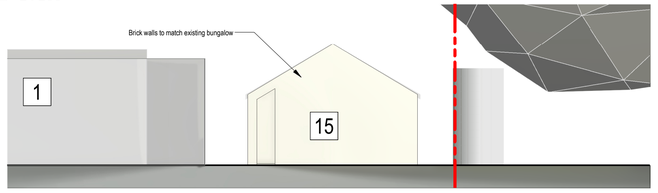


WE East Elevation - Workshop
1 : 100

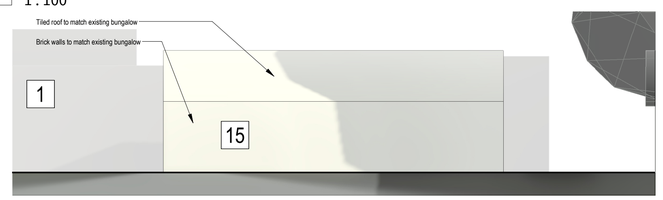

WN North Elevation - Workshop
1 : 100

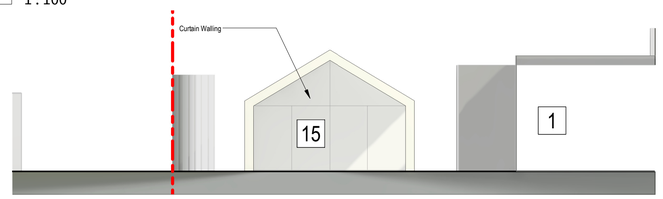


WW West Elevation - Workshop
1 : 100

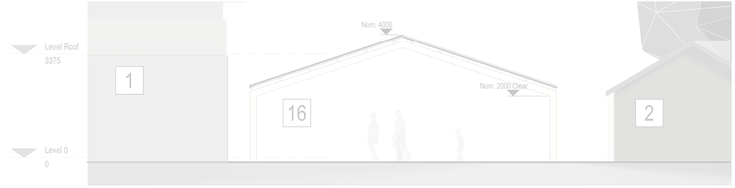

CE East Elevation - Canopy
1 : 100



CN North Elevation - Canopy
1 : 100

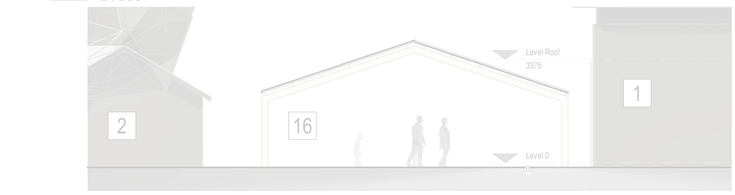

CW West Elevation - Canopy
1 : 100

NOTES
Copyright: All rights reserved.
This drawing must not be reproduced without permission.
This drawing must not be scaled. Dimensions are in millimetres unless specified.
Any discrepancies to be brought to the attention of the architect.
This drawing is to be read in conjunction with all relevant relevant Architects, Structural Engineers and Services Engineers drawings and specification.

KEY
1 EXISTING SCHOOL
2 EXISTING BUNGALOW
14 PROPOSED NEW GYM BUILDING (Not part of this contract)
15 PROPOSED NEW WORKSHOP BUILDING (Not part of this contract)
16 PROPOSED NEW CANOPY

APPROVED WORKSHOP

REV	DATE	REVISION NOTE	BY	CHECK
P0	28/10/22	Planning Issue	RHC	PS

GRATED APPLE
Architecture/ Urban Design
T: +44 7421 462876 / +44 7786 006386 E: enquiries@gratedapple.co.uk
The Pippins, 2 Wigsey Lane, Warburton, Lymm, Cheshire WA13 9JL

Pioneer House High School
Elevations & Plans - Gym, Workshop & Canopy
22004-AP(05)02 REV P0
DRAWN BY RHC DATE 13/10/22 STATUS S4 Issued for Approval SCALE 1 : 100 @ A1
PHS -GA -ZZ -ZZ -DR -A -05 -50502 -S4 -P0