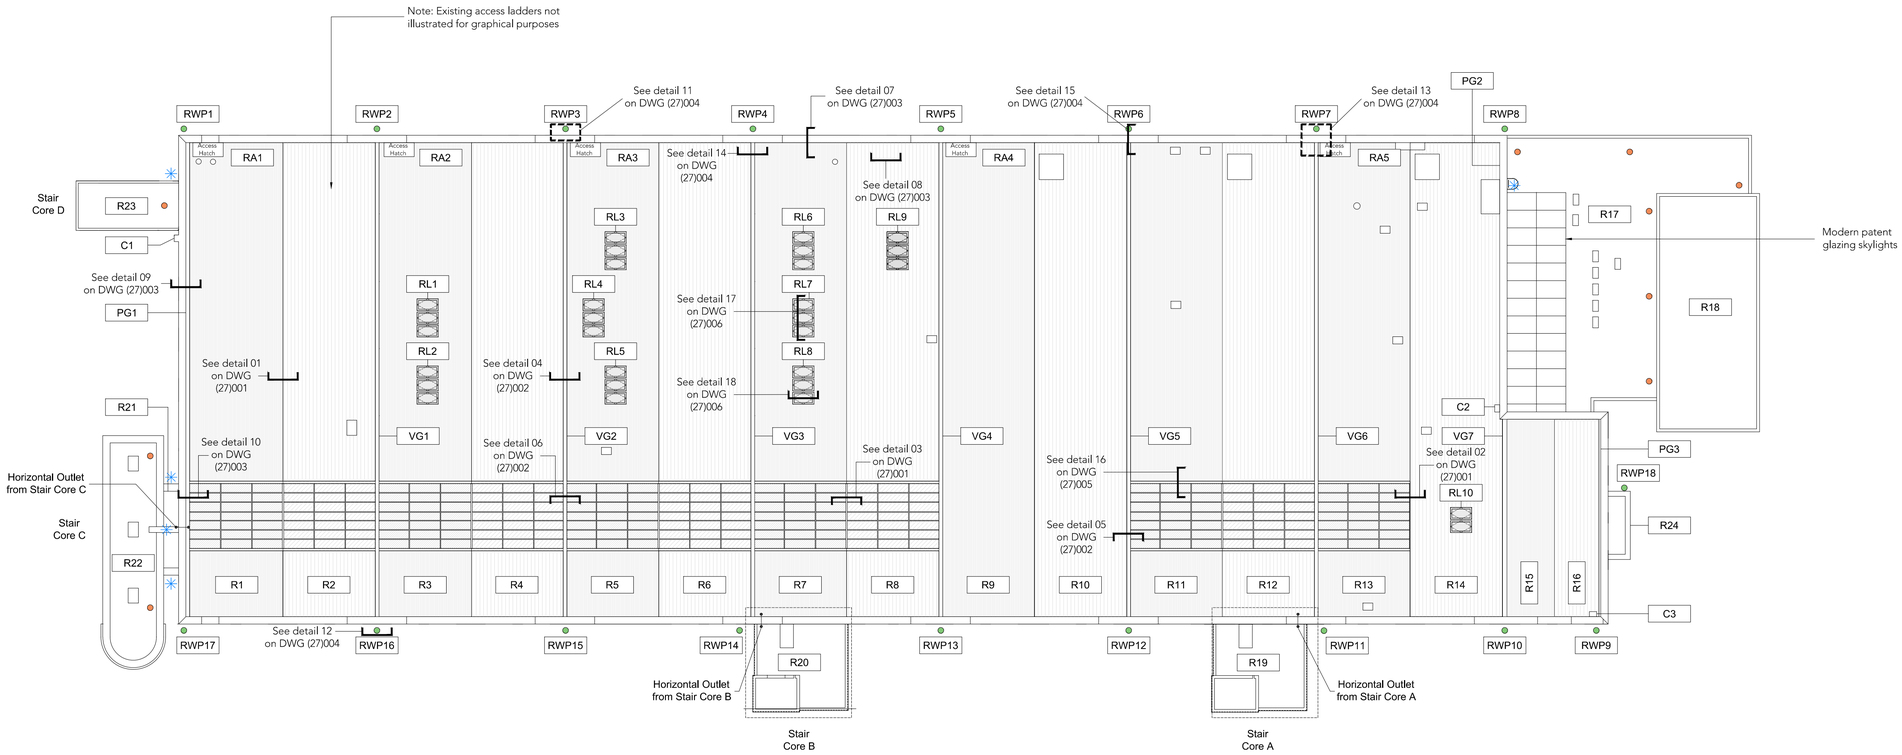


Roof Plan References as Existing

Scale 1:200

0 0,5 1,0 cm

0 2,0 m 4,0 m 6,0 m 8,0 m 10,0 m 12,0 m 14,0 m 16,0 m 18,0 m 20,0 m

1:200

Note:
Do not scale from this drawing.
Dimensions are to be checked on site.
If in doubt please ask.

General Notes

The existing general arrangement base drawings (plans, sections and elevations) are based upon 2010 data and in some instances, may not reflect the current arrangement. Dimensions and arrangements must be checked for accuracy onsite by the contractor, prior to any works commencing, ordering or manufacture / fabrication of any elements or components.

Any discrepancies / irregularities must be reported to the CA immediately.

No work shall commence until any such discrepancies have been resolved.

Limitations

The drawings are based upon existing data and no concealed and / or hidden spaces have been exposed and / or opened up for inspection, unless specifically highlighted. Therefore, the arrangement and interfacing illustrated across details are purely indicative / approximate only. The accuracy of the survey data graphically presented cannot be confirmed. These drawings are for tender purposes only.

See (27) drawing series for further information on existing roof details

KEY

- R1 Roof 1 etc.
- RA1 Roof Access 1 etc.
- PG1 Parapet Gutter 1 etc.
- VG1 Valley Gutter 1 etc.
- RWP1 Rainwater Pipe 1 etc.
- RL1 Rooflight 1 etc.
- C1 Chimney Stack 1 etc.
- Rainwater Pipe
- Vertical Outlet
- Vertical Ladder/Access
- Horizontal Outlet

Rev	Date/Intls	Details
P2	07/12/23 PL	Representation of Boiler Flue Added
P1	01/09/23 PL	Planning Issue

© The moral rights of the author are hereby asserted.
This drawing and design is the sole property of Buttress Ltd and must not be reproduced without permission.
Buttress Ltd is Registered in England and Wales: 5363573

SCIENCE+ INDUSTRY MUSEUM

Buttress

41 Bengal St
Manchester
M4 6AF

Clockwise, Yorkshire House
Greek Street, Leeds
LS1 5SH

T 0161 236 3303
E contact@buttress.net
W www.buttress.net

Project Title	SIM COMBINED PROJECTS
Client	SCIENCE & INDUSTRY MUSEUM
Location	MANCHESTER
Drawing Title	NEW WAREHOUSE Roof Plan References As Existing
Date	23/11/22
Scale	1:200
Checked	EG
Orig Paper Size	A1
Status	**PLANNING**

Project:	Origin:	Zone:	Level:	Type:	Disc:	Number:	Rev:
9488	BUT	NW	BF	DR	A	(01)007	P2