

NOTES:

CONTRACTORS MUST VERIFY ALL DIMENSIONS ON SITE BEFORE COMMENCEMENT OF ANY WORK OR PREPARING MANUFACTURING DRAWINGS


CONTRACTOR TO NOTIFY THE ARCHITECT OF ANY DISCREPANCIES

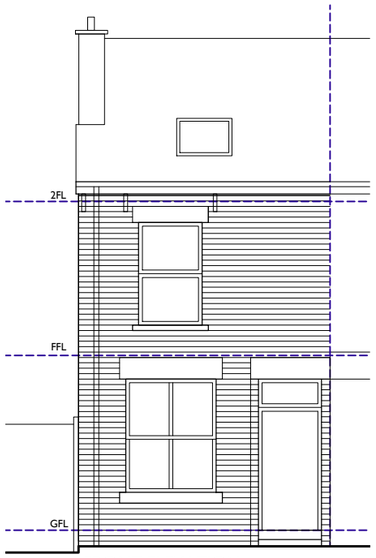


FRONT ELEVATION

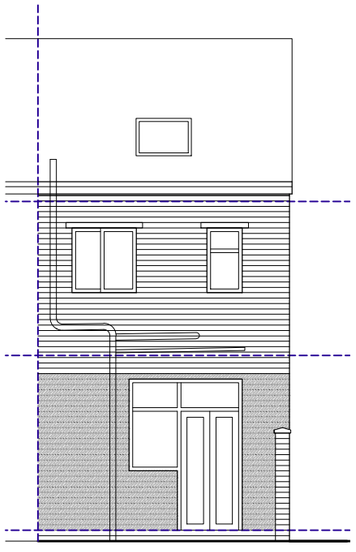


REAR ELEVATION

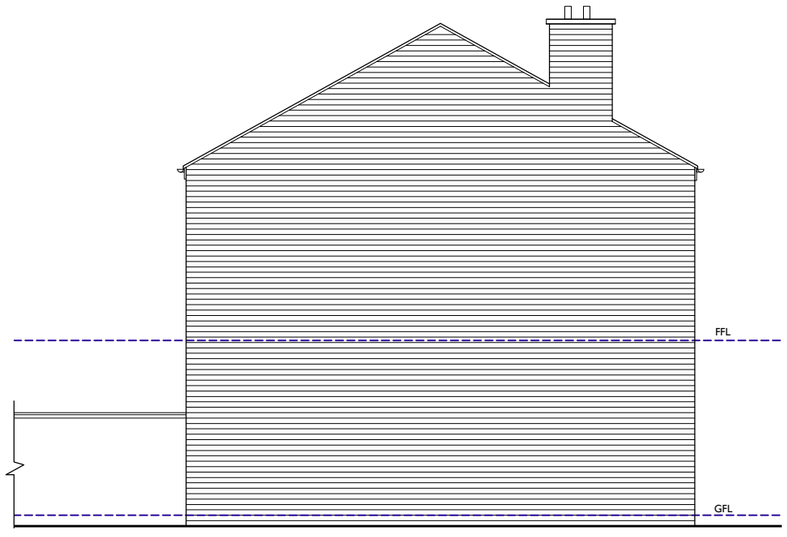


SIDE ELEVATION (N)

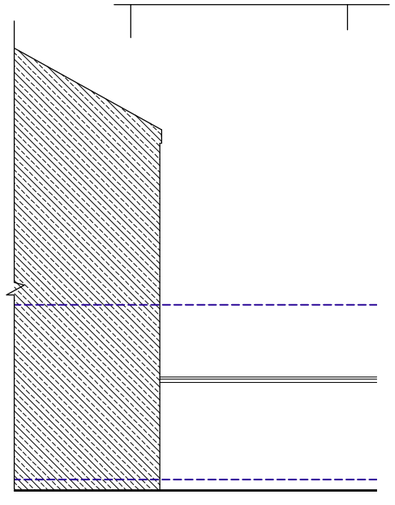


SIDE ELEVATION (S)

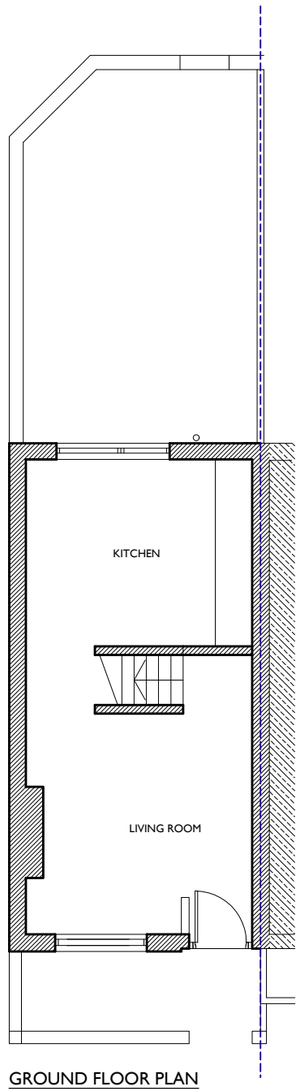


GROUND FLOOR PLAN

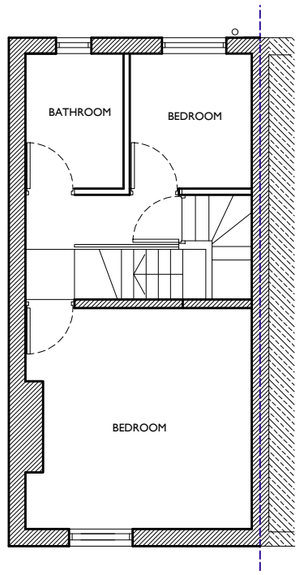


FIRST FLOOR PLAN

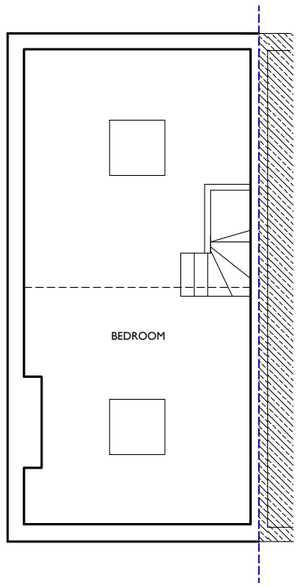

SECOND FLOOR PLAN

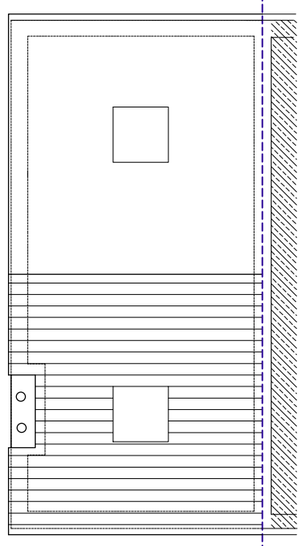


ROOF PLAN

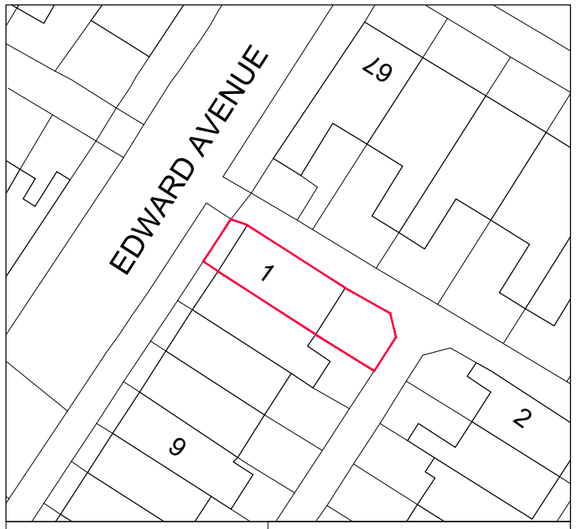

LOCATION /BLOCK PLAN
1:250 @ A1

0 10 20
metres

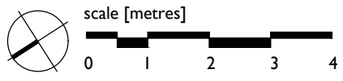

emma craig
Architectural Design
t: 07931 586751 e: emmacrg@gmail.com

CLIENT
Alice & Gedeon

PROJECT
1 EDWARD AVENUE
MANCHESTER M21 9FH

DRAWING TITLE
PLANS & ELEVATIONS
EXISTING

SCALE 1:100 @A3 1:50 @A1
DATE JUN 23
JOB No 70
DRAWING No 01
REVISION
PLANNING