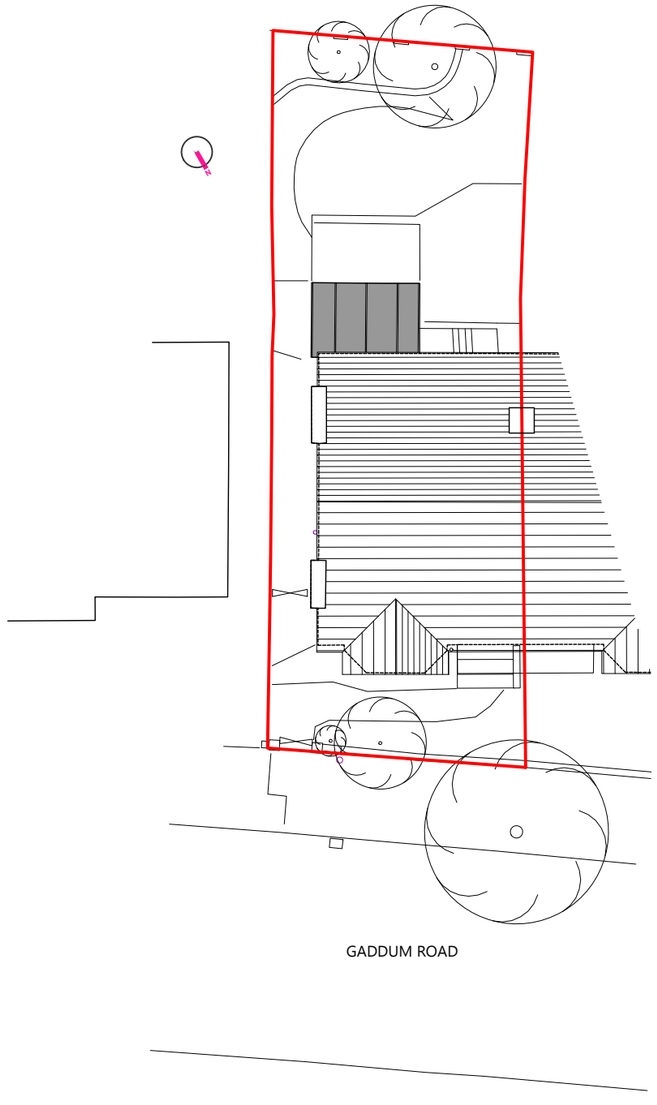


01 Site Plan

1:200

Scale = 1:200

10 20

project: 4 Gaddum Road Didsbury	title: Existing Site Plan	job no.: 121	dwg no.: 002	revision: PL00	
	status: PLANNING	scale: 1:200@A3	date: 10.01.24		

... / ... rev / date ... note

© neon architecture

7 Lower Woodspeen Court, Lambourn Rd
Newbury, Berks, RG20 8BL, 01635 745085
www.neonarchitecture.co.uk

neon architecture