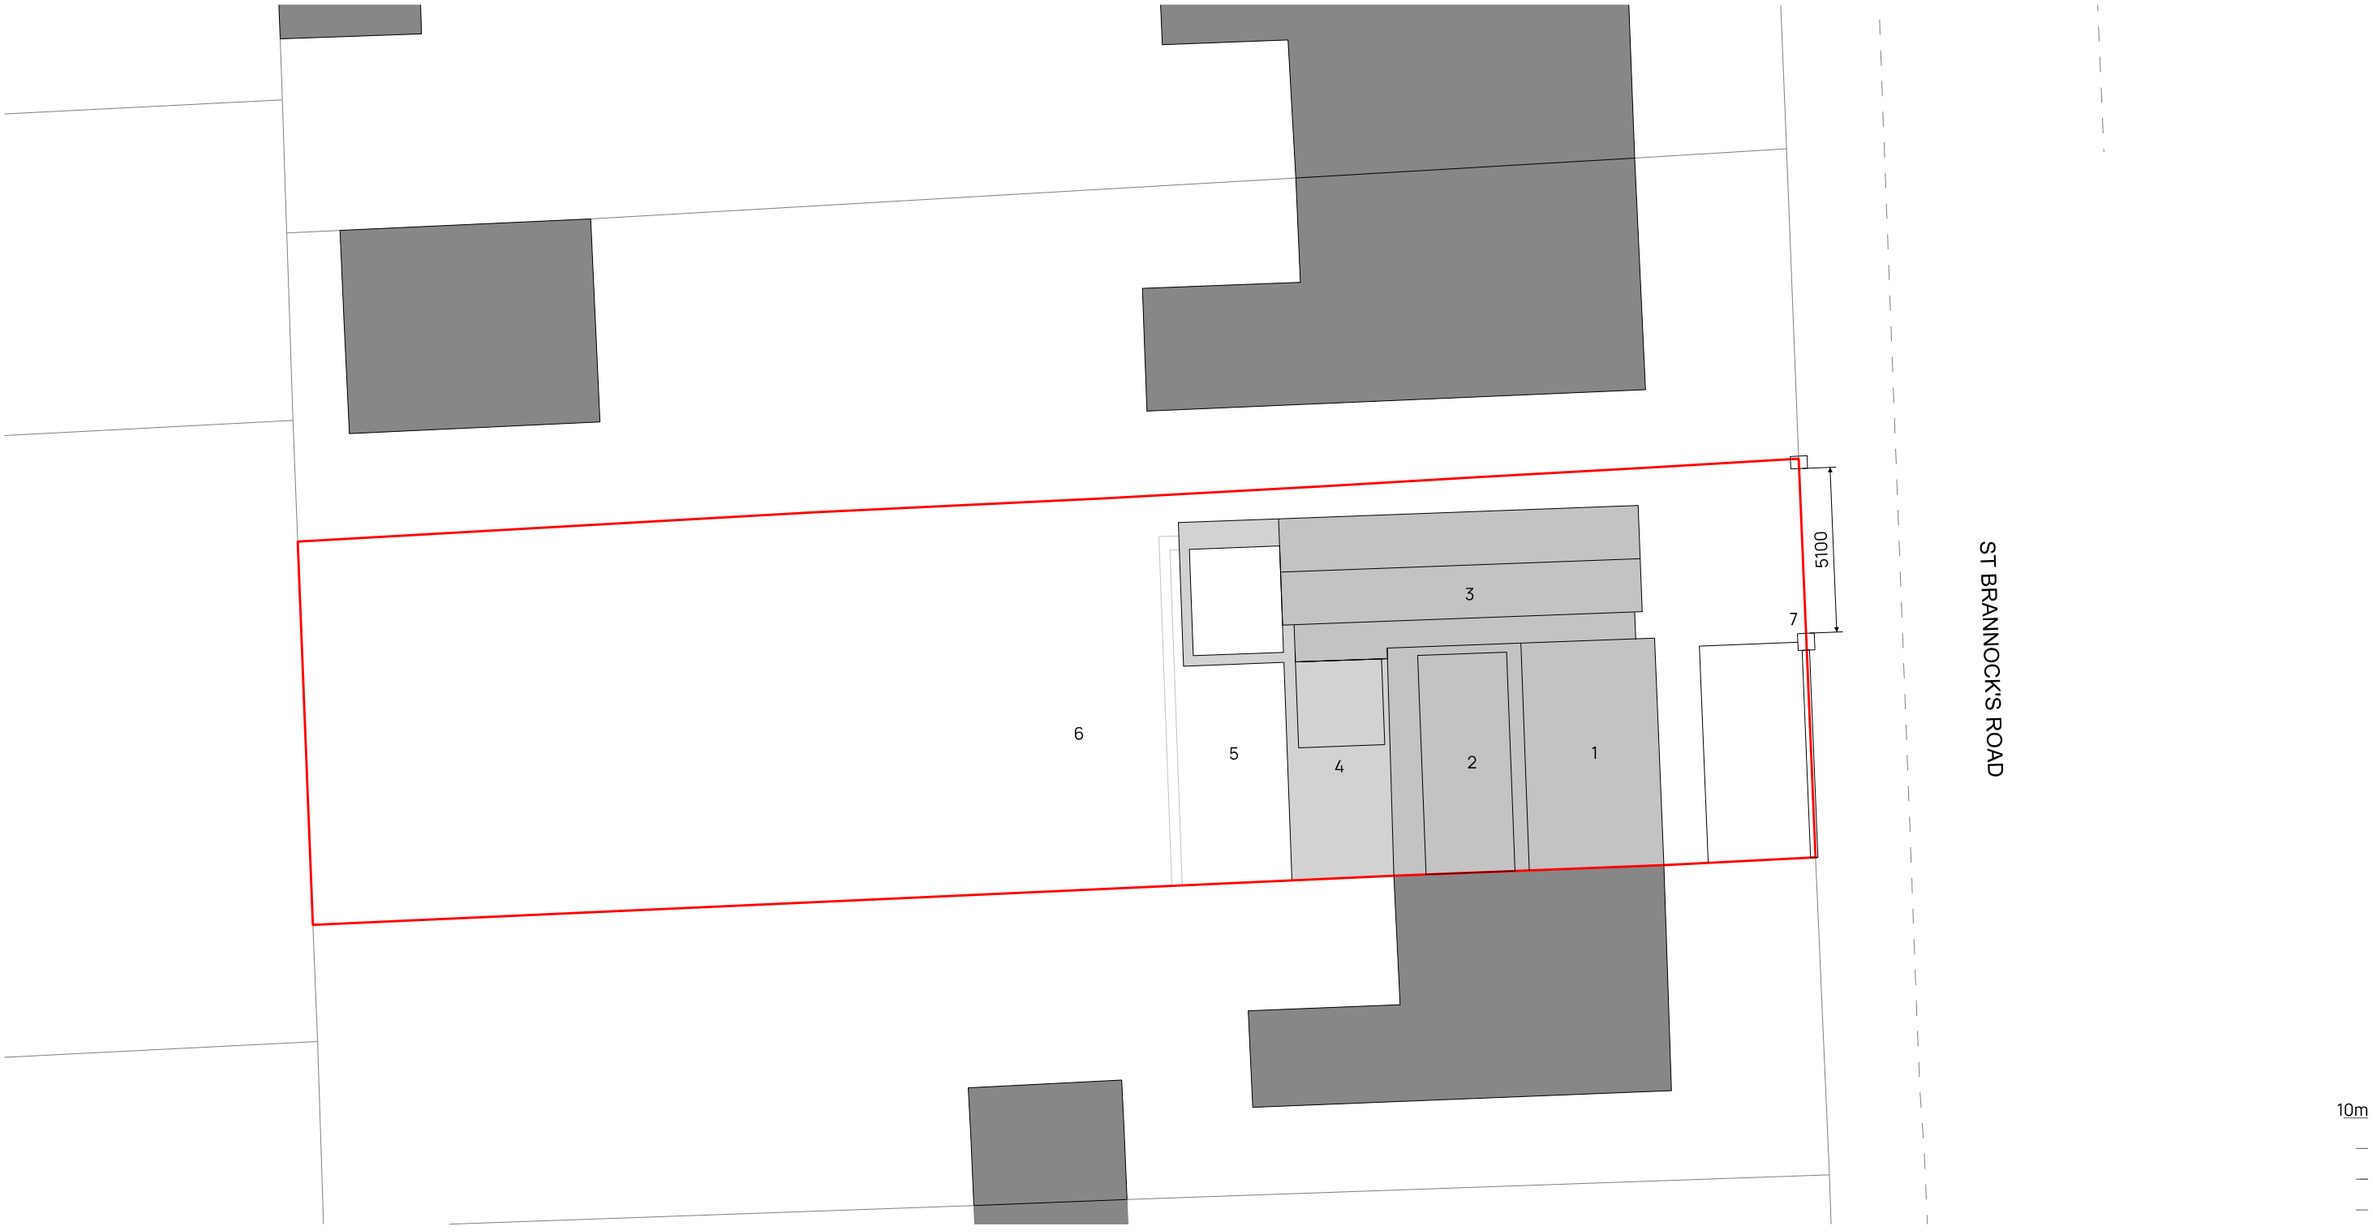


1. Main house
2. New dormer
3. Two storey side extension
4. Single storey rear extension
5. Patio
6. Garden
7. Existing gate post relocated to allow 2no. off road parking spaces

rev	date	description
01	08-12-2023	Updated following planners comments

Project: ST BRANNOCKS ROAD, CHORLTON

Title: SITE PLAN AS PROPOSED

Project No: 23-02 | Drawing No: L(-1)011 | Status: PLANNING

Scale: 1:200@A3 | Date: JULY 2023 | Rev: 01

ARCDARC.COM

ARCD ARCHITECTS & DESIGNERS