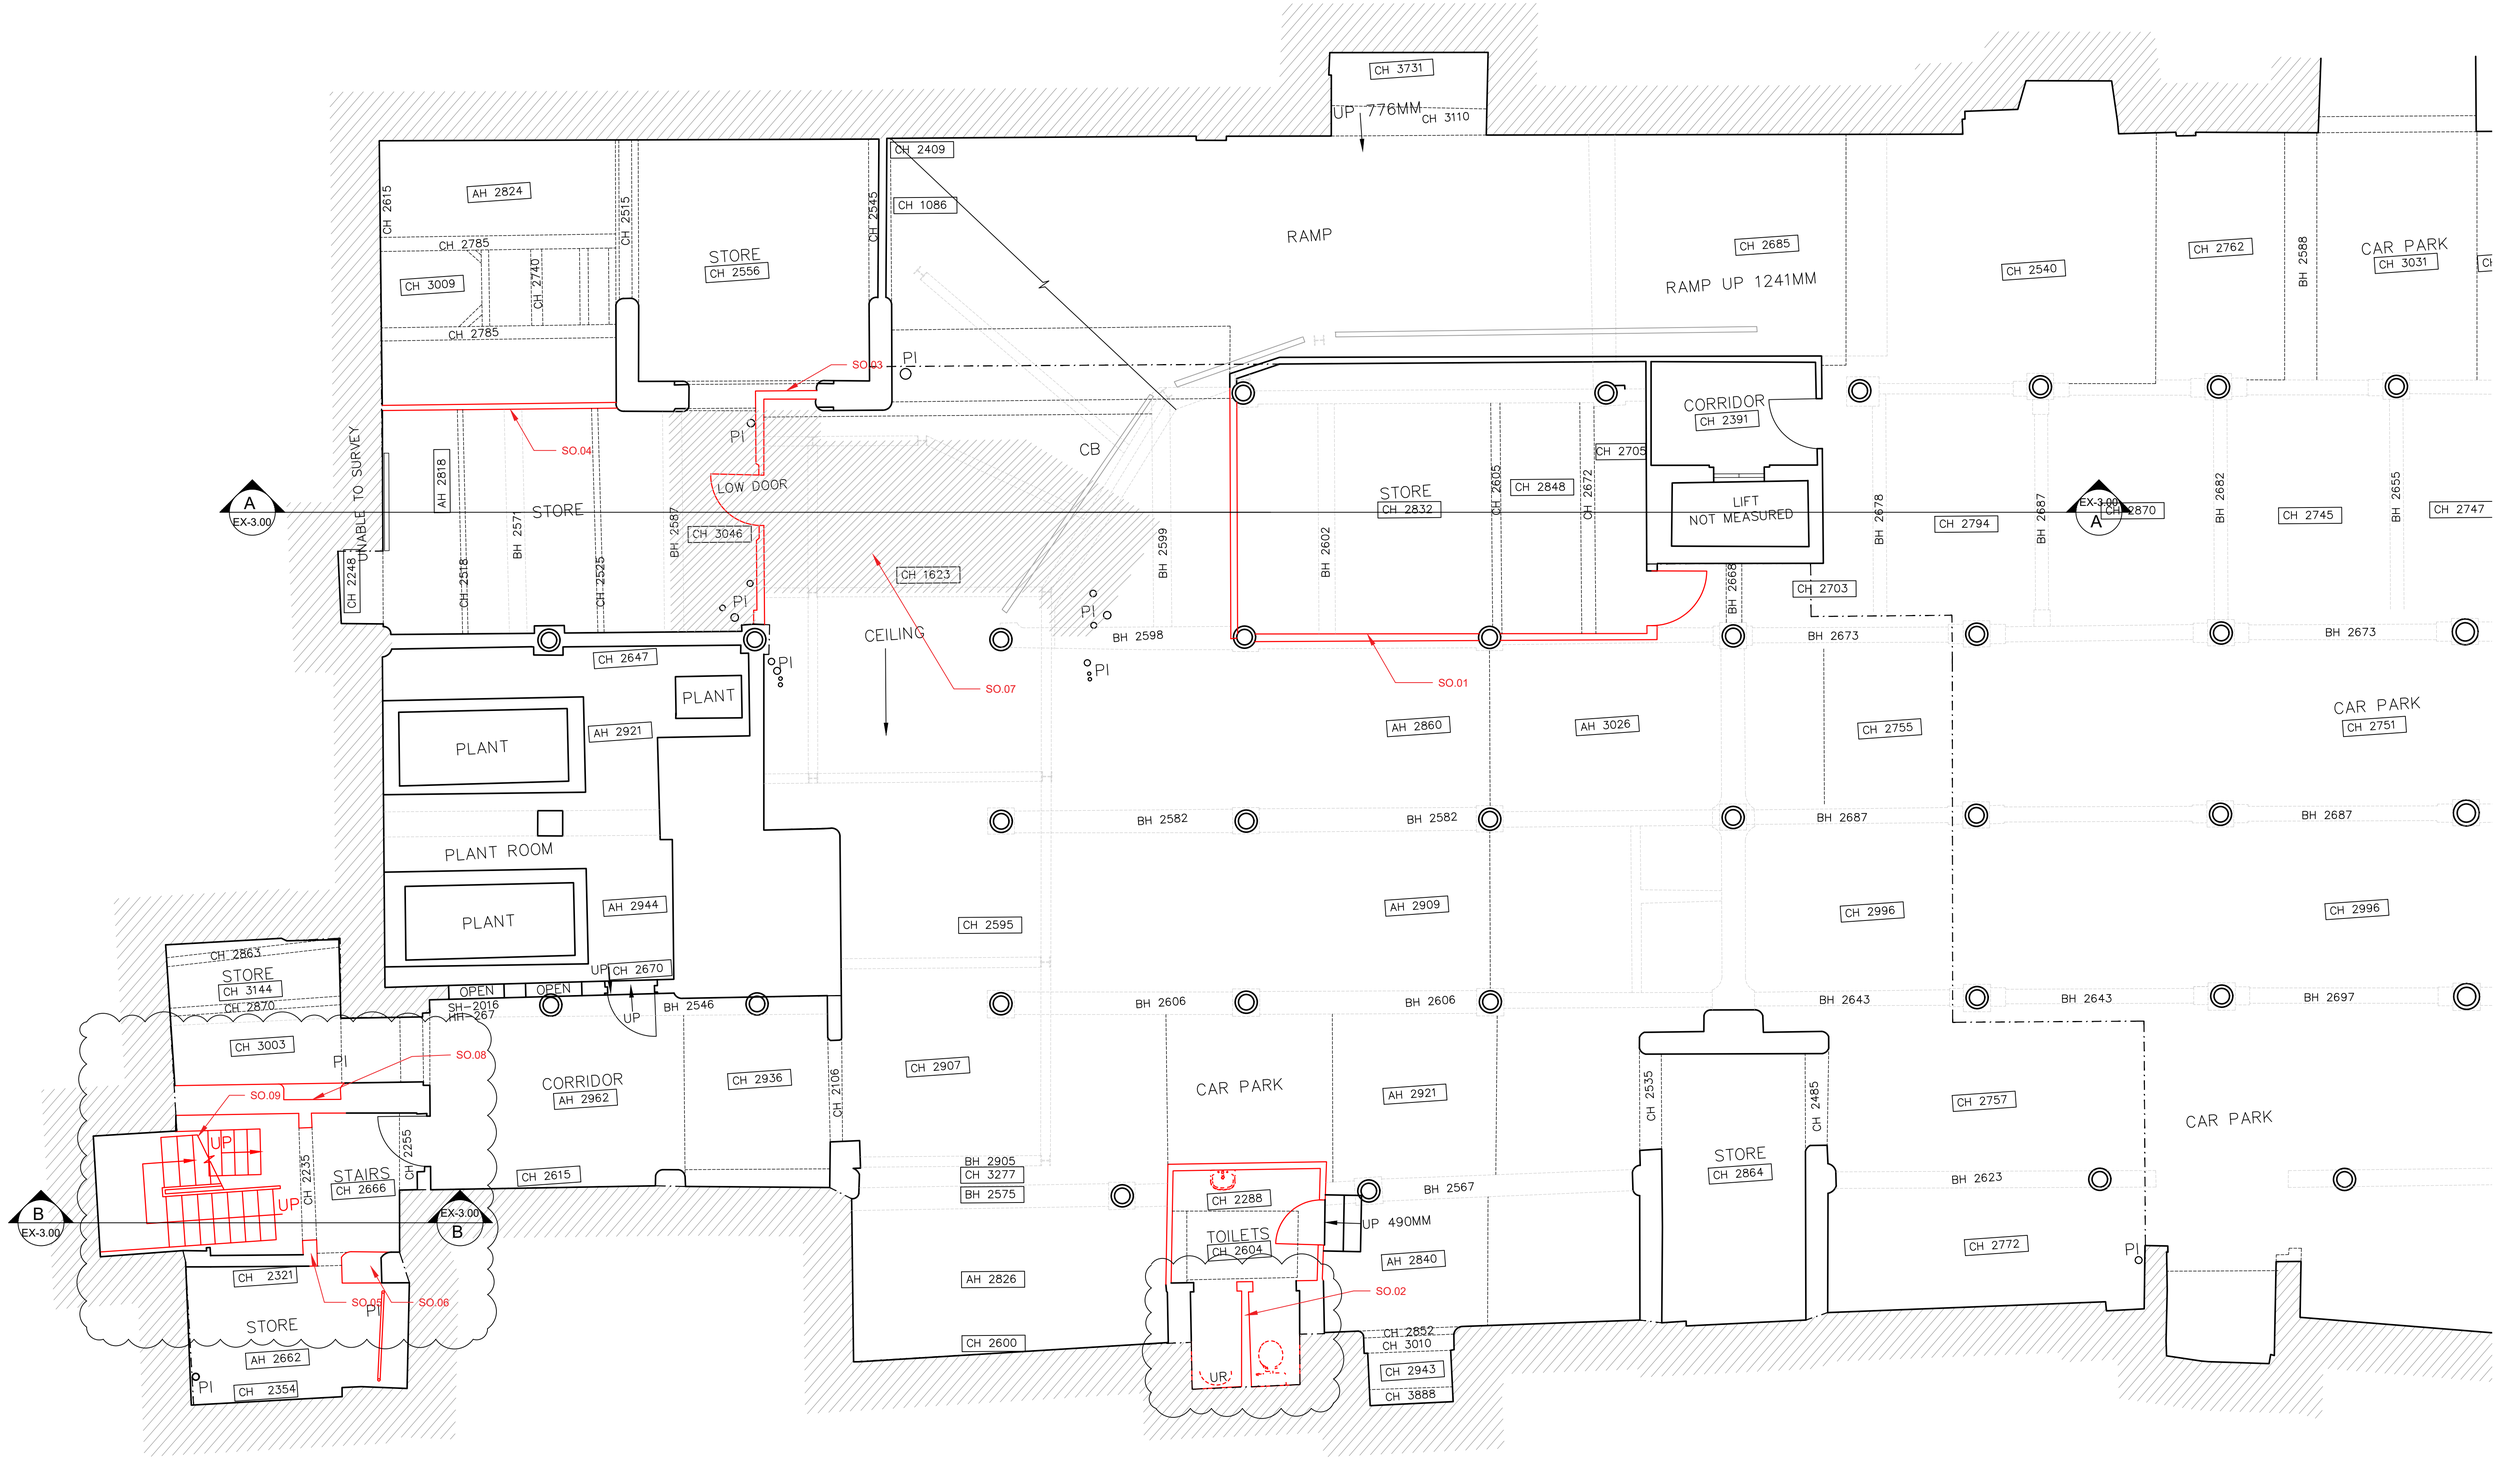


01 Existing Basement Floor Plan
EX-1.07

Notes
1. Drawing used for the status indicated only
2. All dimensions and setting out shall be checked and confirmed and any discrepancies to be reported to the Architect prior to commencement of any work
3. All work and materials to be in accordance with current statutory legislation, relevant codes of practice and British Standards
4. Drawing to be read in accordance with relevant consultants and sub-contractors drawings and specifications

SITE BOUNDARY:

- Site boundary assumed and indicated as shown based OSMAP only
- Should exact clarification of boundary be required then a third party boundary professional must be appointed
- All Existing structure, eaves, gutters etc. to be within assumed boundary at all times

0 0.25 0.5 1 1.5 2 2.5 5m

scale 1:50

N

Revision	Comment	Date
A	SO.07 Added, SO.06 updated	01.03.23
B	Further to Heritage Officer comments	23.08.23

Project: **Lloyds House**

Client: **Private Client**

Title: **Strip Out- Basement Floor Plan**

Drawing Status: **Planning**

Scale	Sheet	Date	Drawing No.	Rev
1:100	A1	March 2023	085-SO-1.01	B

MORS + HARTE ARCHITECTS