
157 Hamilton Road M13 0PL Site Plan

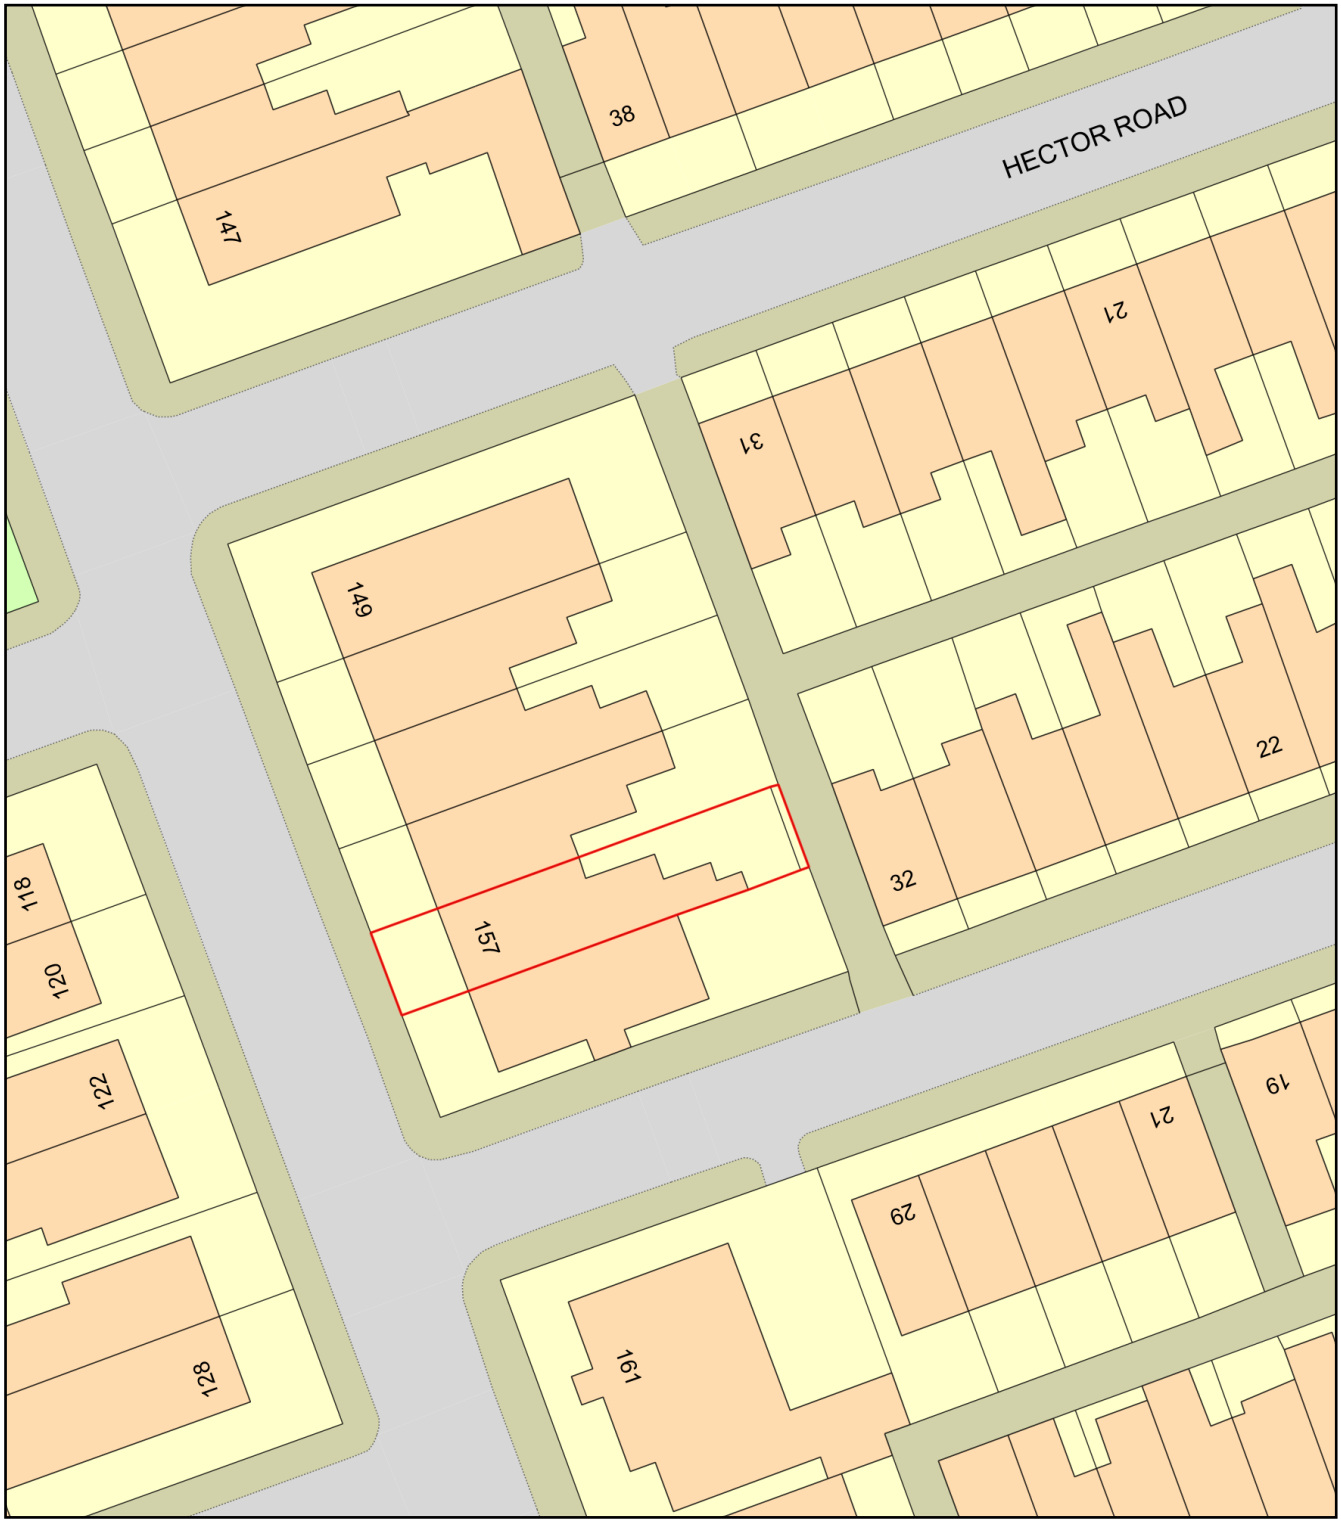

0 20
Metres

N

ReQuestaPlan

Plan Produced for: David Clifton-Burraway

Date Produced: 21 Nov 2023

Plan Reference Number: TQRQM23325100043767

Scale: 1:500 @ A4

© Crown copyright and database rights 2023 OS 100042766