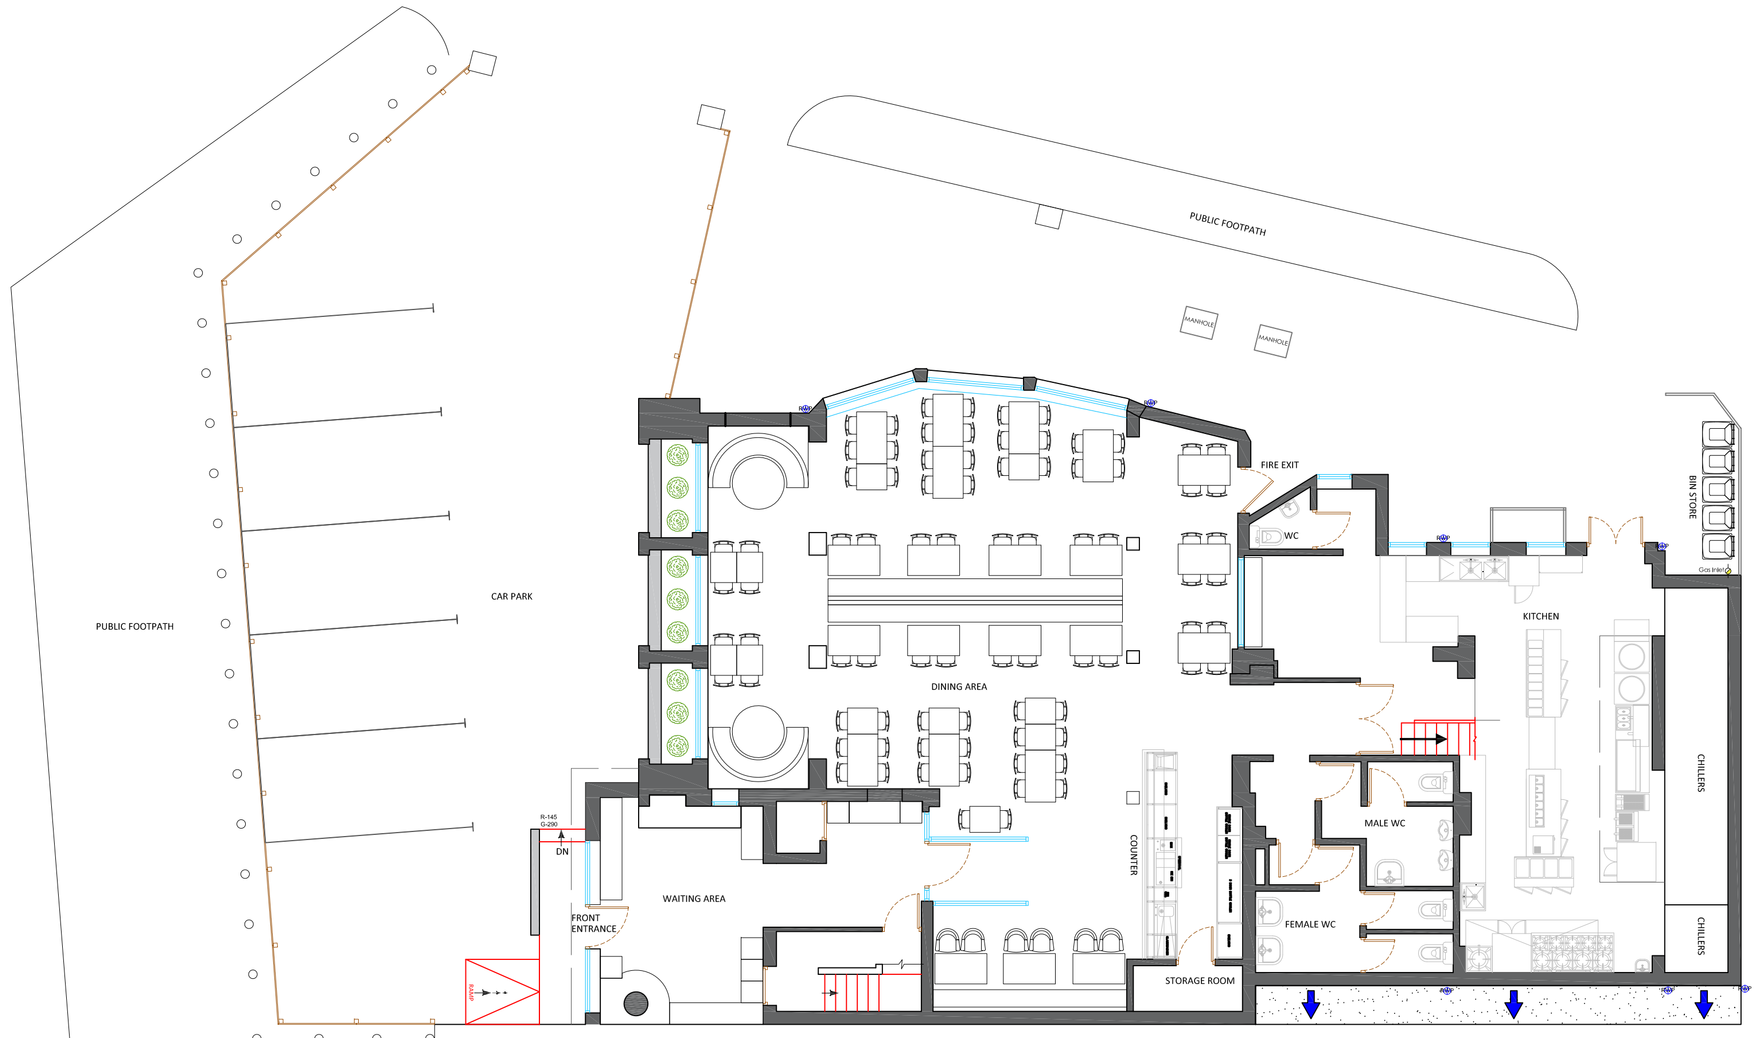
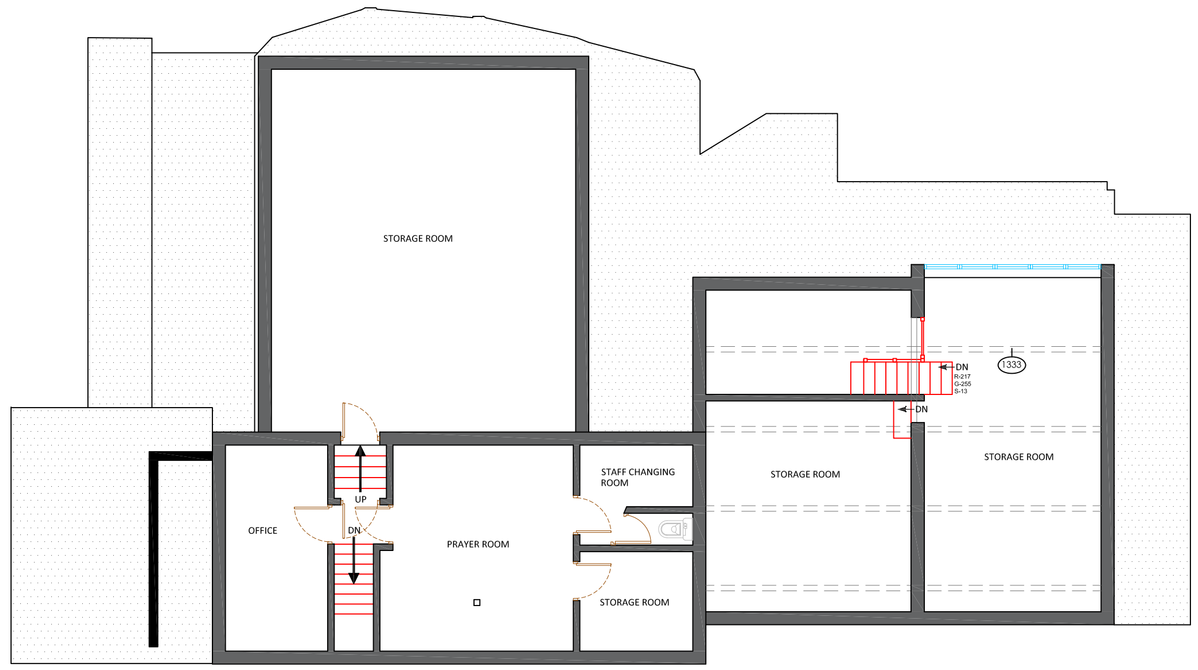
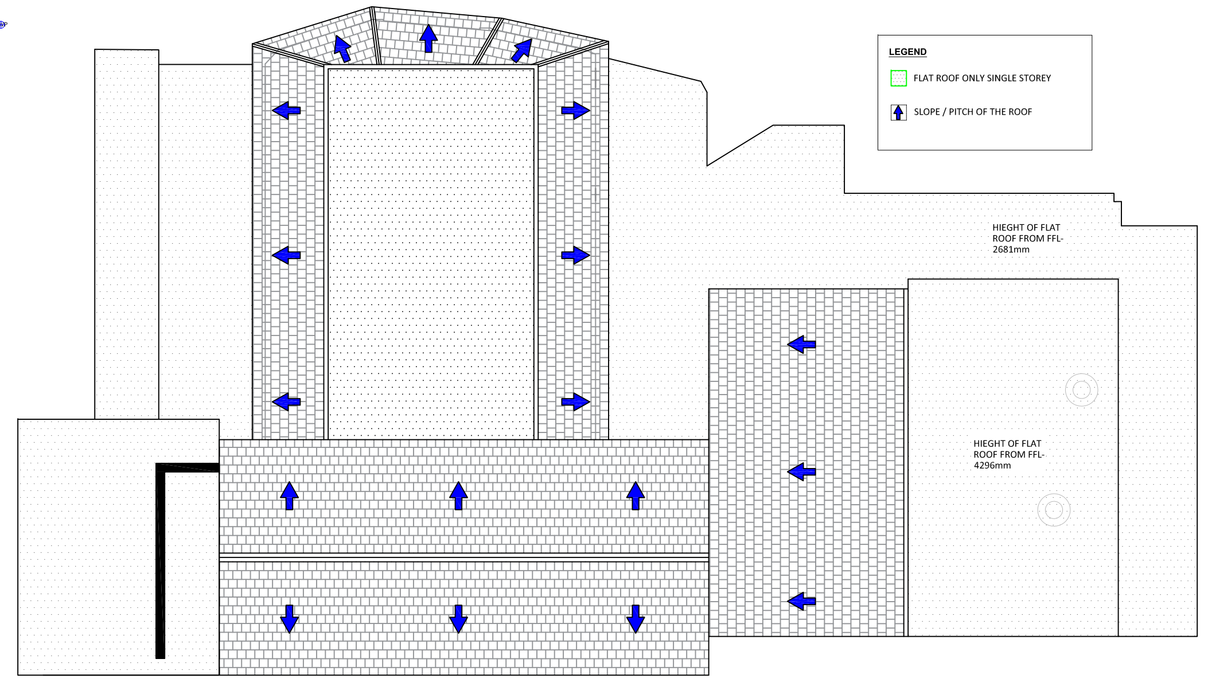


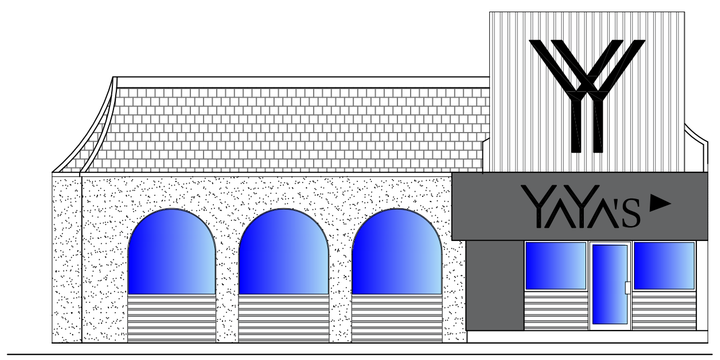

## Existing Ground Floor Plan
1:100



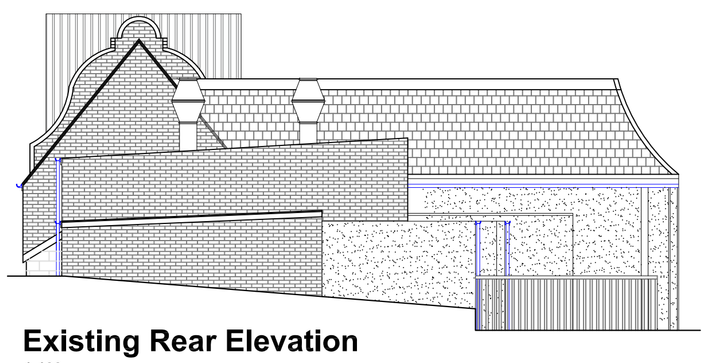

## Existing First Floor Plan
1:100



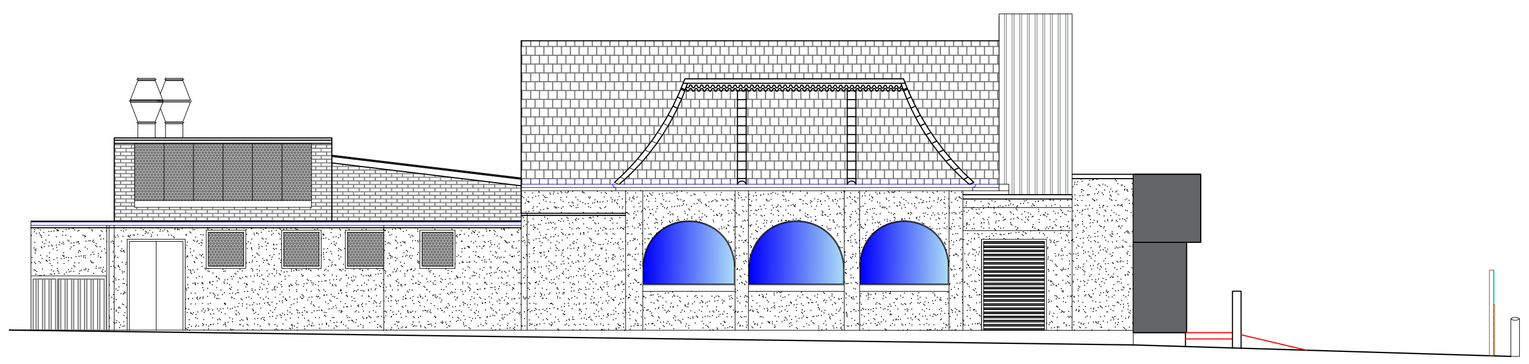

## Existing Roof Plan
1:100




## Existing Front Elevation
1:100



## Existing Rear Elevation
1:100



## Existing Side Elevation
1:100

| REV | DATE | AMENDMENTS |
|---|---|---|
| A | 10/12/2023 | FIRST FLOOR EXTENSION REMOVED |

| | |
|---|---|
| CLIENT | MR KHASER AHMED |
| DRAWN BY | AK |
| DATE | 03 OCTOBER 2023 |
| SCALE | 1:100 @ A1 |
| PROJECT REF | 00199 |
| PROJECT STAT | PLANNING |
| DRAWING No | EXISTING PLANS 01 |

TITLE:
SINGLE STOREY SIDE EXTENSION AT:

YAYAS RESTAURANT
96 BURY OLD ROAD
MANCHESTER
M8 5BW

(No reliance should be placed upon dimensions which are scaled off this drawing : please see annotations.)
(THIS DRAWING IS COPYRIGHT & SHALL NOT BE REPRODUCES WITHOUT PERMISSION.)

CORE ARCHITECTURAL STUDIO
E: core.as@hotmail.com
MOB: 07849566607
Core Architectural Studio is a trading name of AS & PARTNERS (MCR) LTD a company registered in England - 11547410