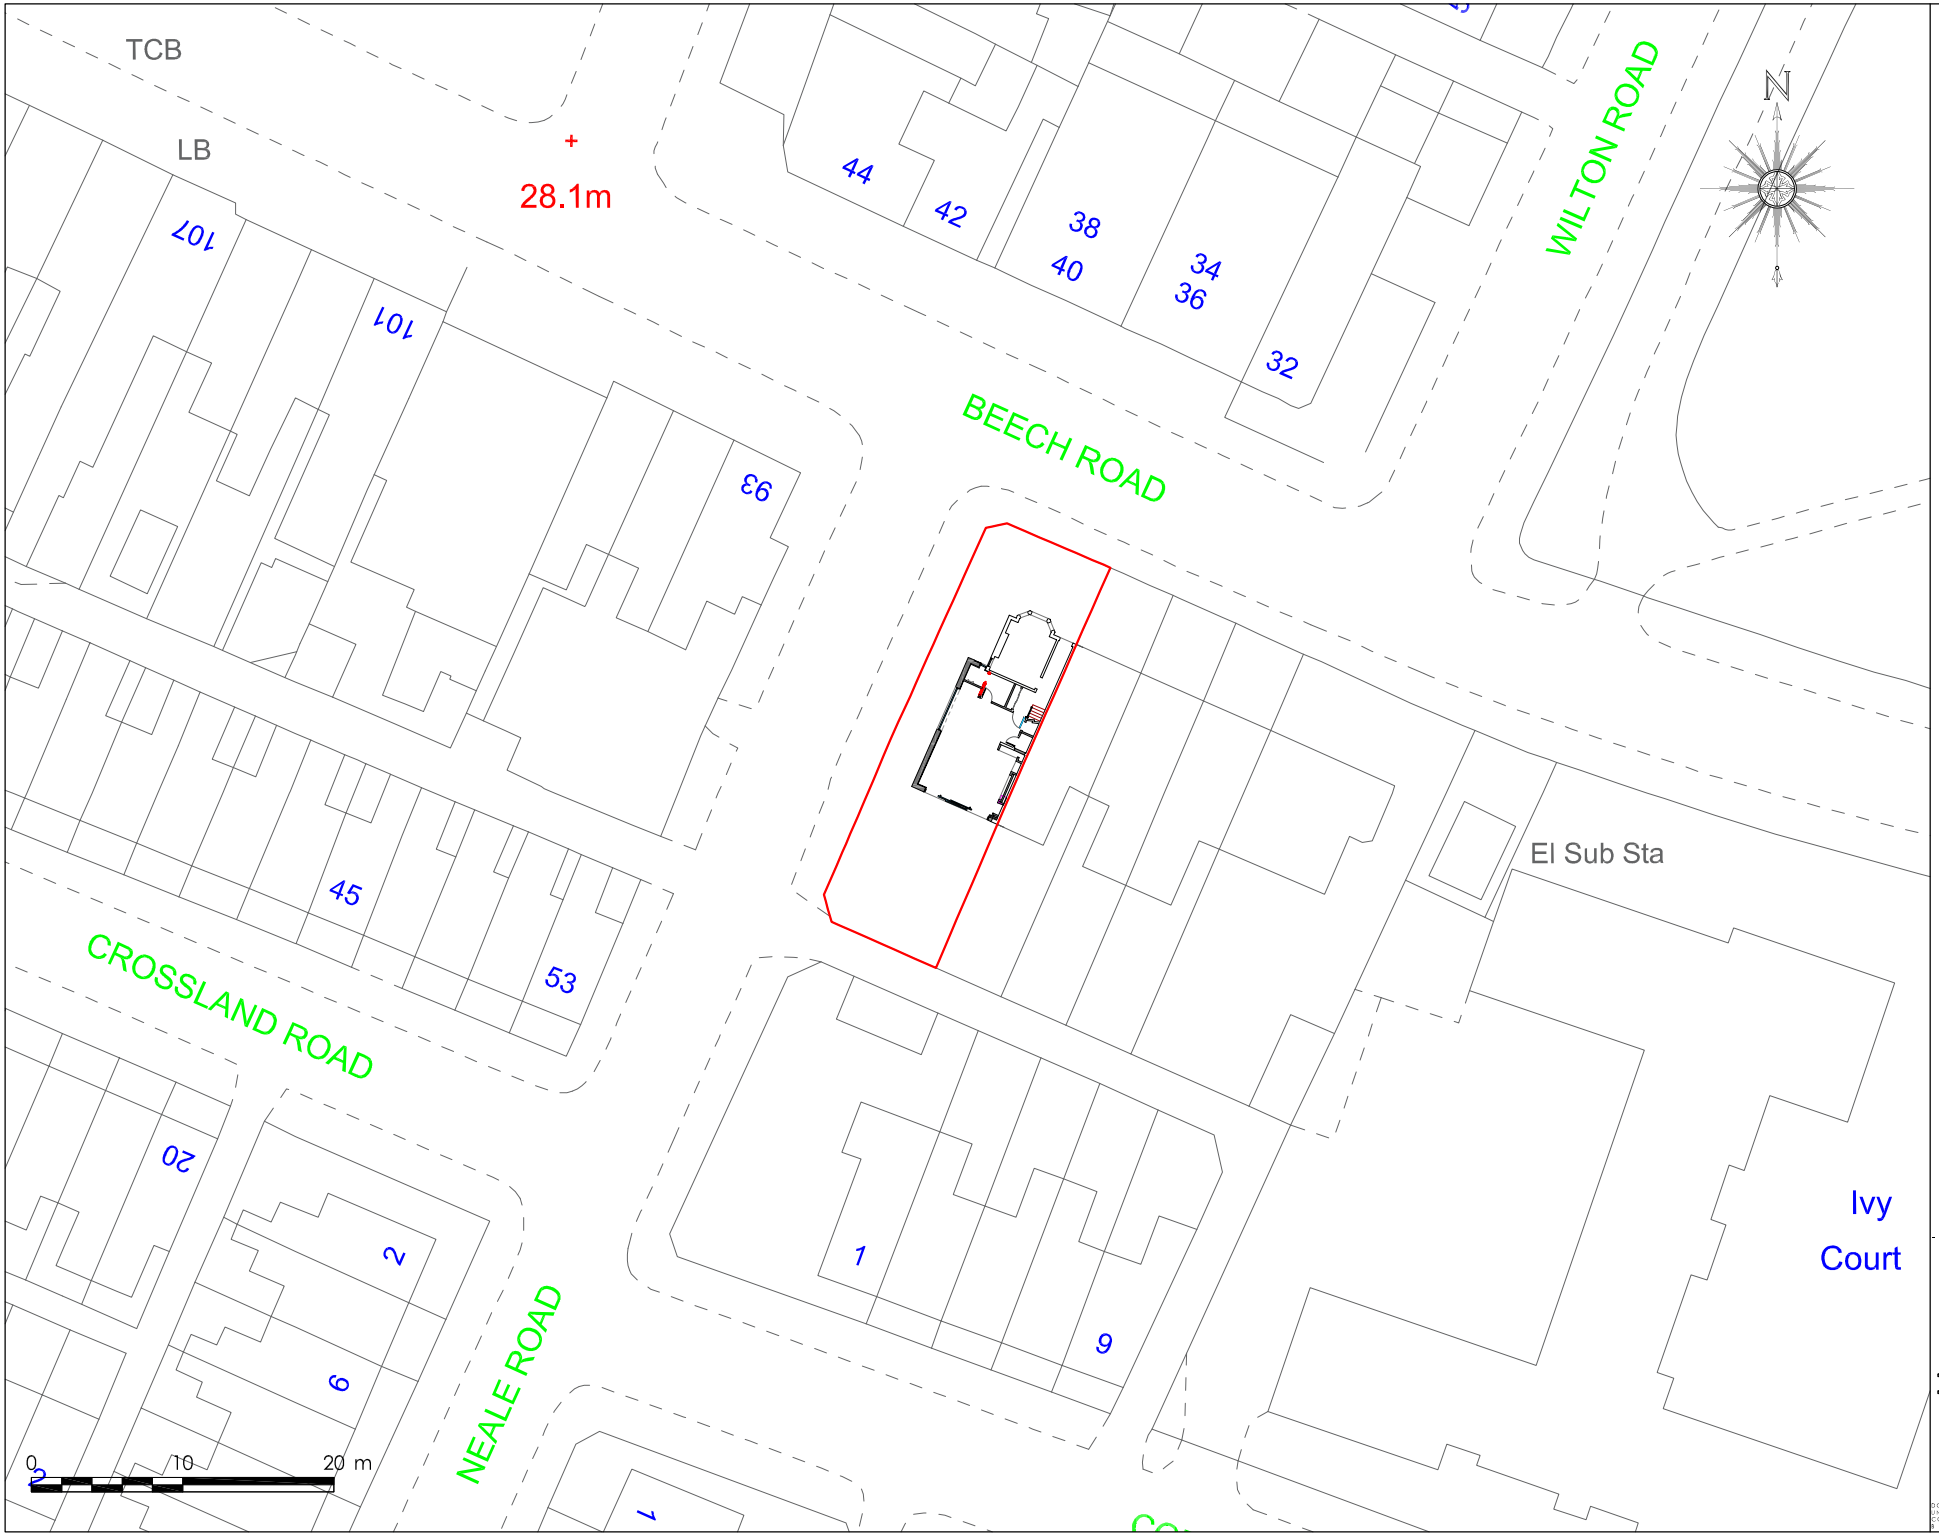

PROJECT REF
23026

DRAWING REF
220

SCALE
1:500 @ A4

DATE
MAY '23

BLUECHIP ARCHITECTURE

CLIENT
MR & MRS KOTRIE
91 BEECH ROAD
CHORLTON
MANCHESTER
M21 9FD

PROJECT
SINGLE STOREY SIDE EXTENSION
INTERNAL REMODELLING

DRAWING TITLE
PROPOSED SITE PLAN

PLANNING

- ISSUED FOR PLANNING APPROVAL 10.08.23

BLUECHIP ARCHITECTURE
07999 294 675
DESIGN@BLUECHIP-ARCHITECTURE.CO.UK
WWW.BLUECHIP-ARCHITECTURE.CO.UK
18 BOTANY ROAD ¦ WORSLEY ¦ MANCHESTER ¦ M30 8JS

DO NOT SCALE FROM THIS DRAWING. COPYRIGHT PROTECTED & ISSUED UNDER LICENCE TO THE CLIENT NAMED BELOW. ALL INFORMATION CONTAINED WITHIN IS NON-TRANSFERABLE WITHOUT APPROVAL FROM BLUECHIP ARCHITECTURE (2018) LTD