
ABOVE GROUND DRAINAGE LAYOUT LEGEND

- EXISTING DRAINAGE
- DRAINAGE AT LOW LEVEL
- DRAINAGE AT HIGH LEVEL / CEILING VOID
- CONDENSATE
- PIPEWORK AT HIGH LEVEL / CEILING VOID
- PIPEWORK BELOW GROUND
- RE — RODDING EYE
- WASTE OUTLET
- SVP — SOIL VENT PIPE
- SS — STUB STACK
- AAV — AUTOMATIC AIR ADMITTANCE VALVE
- PLANT / SVP REFERENCE
- DRAINAGE PUMP
- DRY TRAP

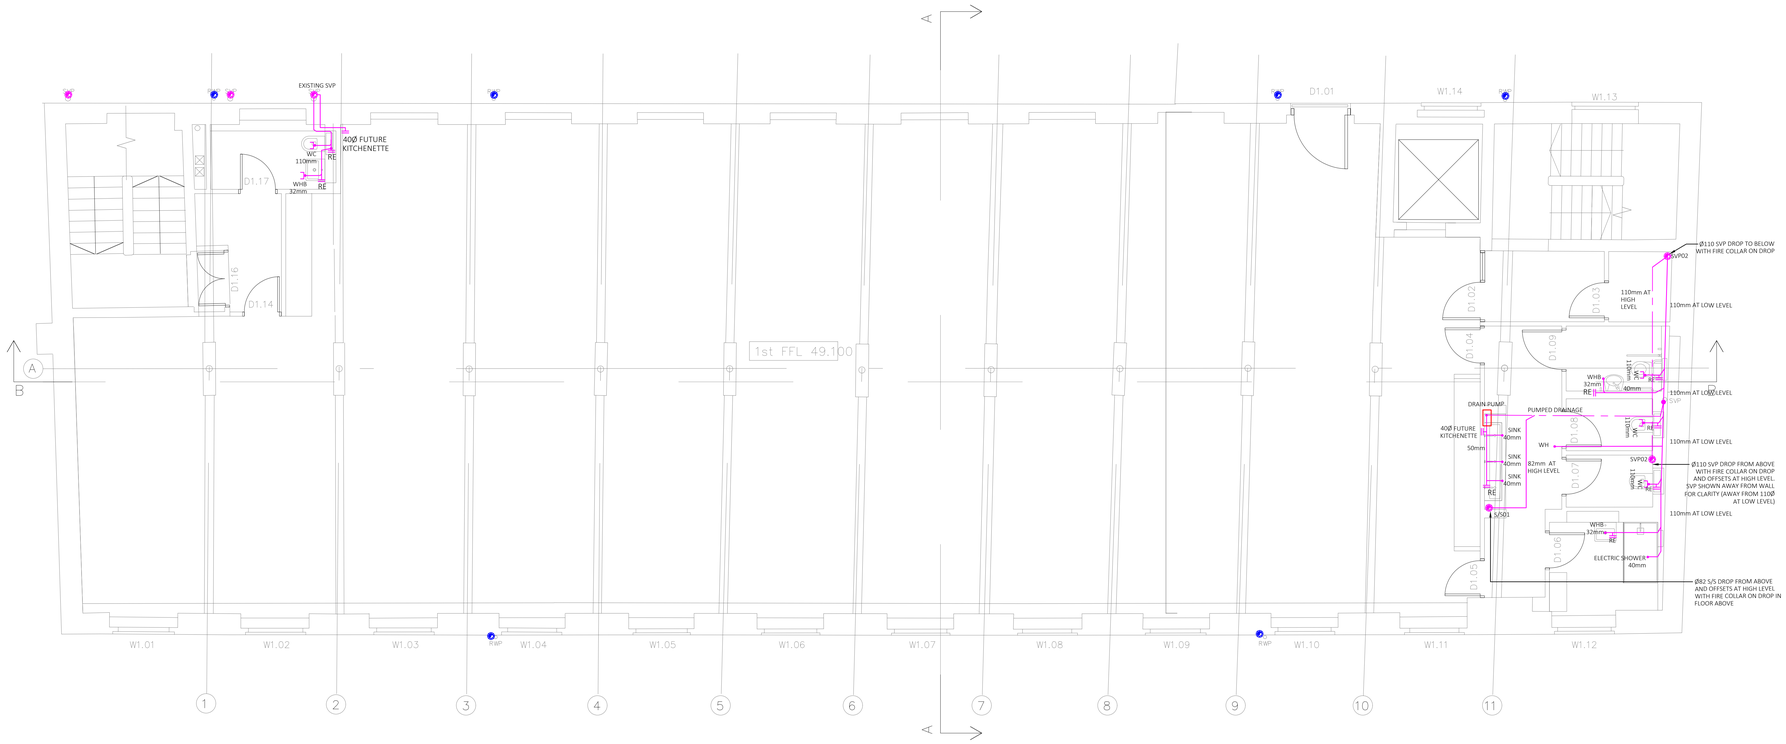

Rev	Revision description	Drawn by	Checked by	Date
C	UPDATED INLINE WITH COMMENTS RECEIVED	K.H	A.M	12.12.23
B	UPDATED INLINE WITH COMMENTS RECEIVED	K.H	A.M	07.12.23
A	PRELIMINARY	K.H	A.M	01.12.23

PRELIMINARY

Client: Workspace Design & Build

Project: Neptune Mill

Title: Above Ground Drainage First Floor

Solution environmental services

Pure Office, Brooks Drive,
Cheadle Royal Business Park, Cheadle, SK8 3TD
Tel: 0161 532 9460
www.solution-es.co.uk

Drawn by	Checked by	Scale	Sheet Size	Date
K.H	A.M	1:50	A0	12.12.23

Drawing No.: SE4676/M02

Revision: C