
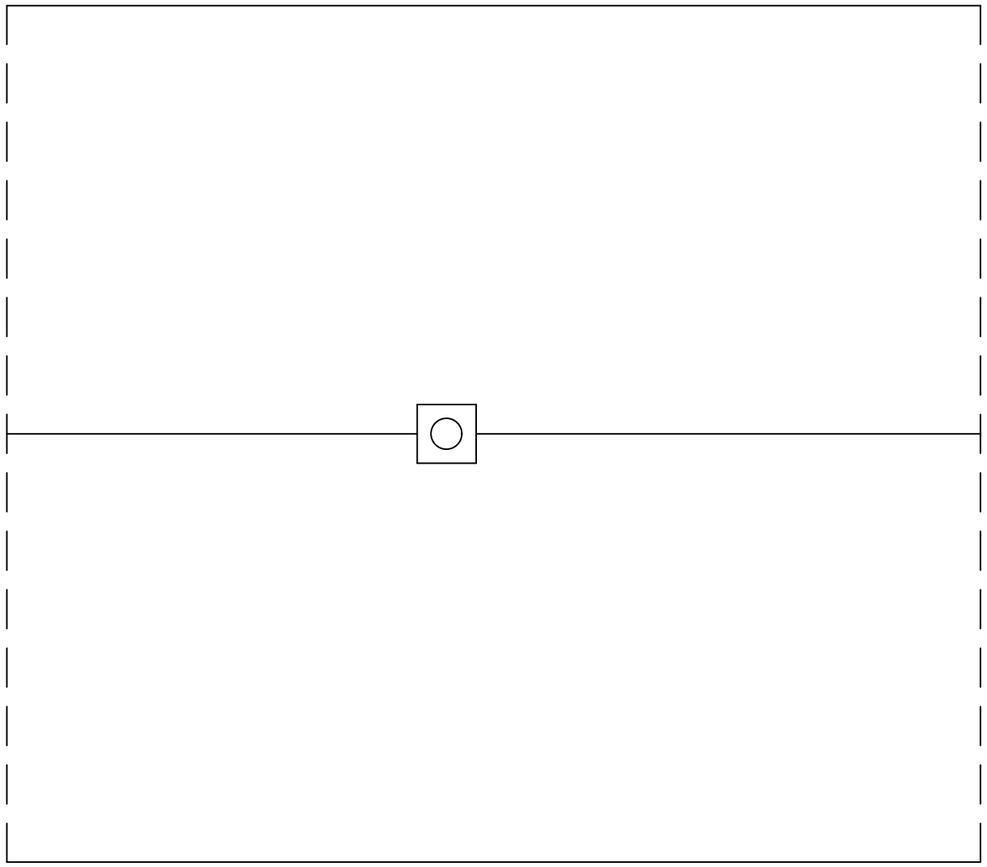


Existing Roof Plan

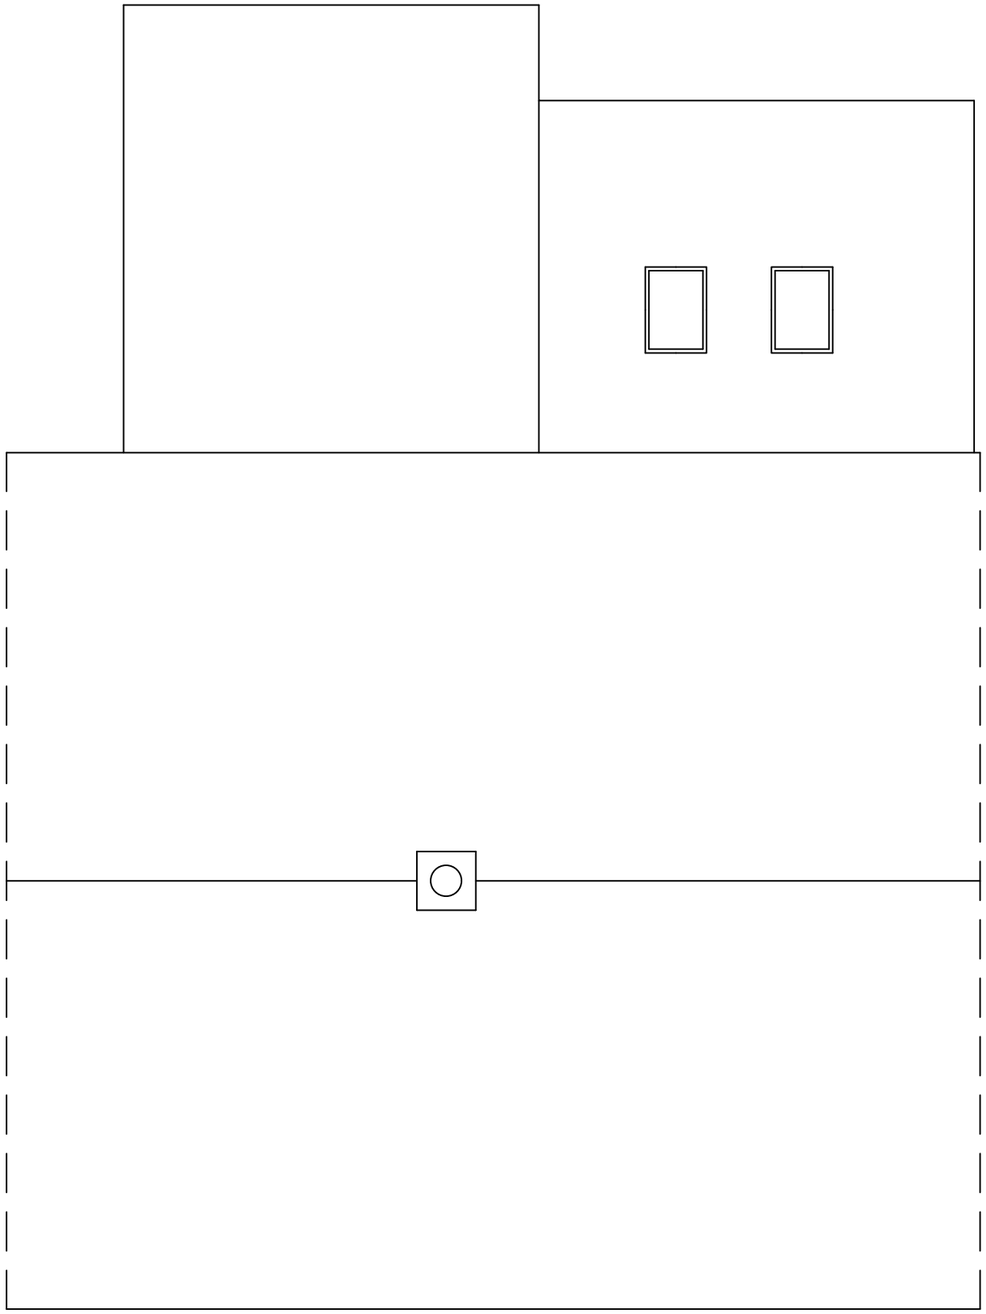

Proposed Roof Plan

Northwards Housing
North Manchester's Council Homes

Address: 55 Finningley Road M9 0QW		Contact details: Amanda Bainbridge	
DWG: Existing and Proposed Roof Plan			Revision:
Scale: 1:50 @ A3	House type: 1182R	Date: July 2023	Drawn By: KS