
IN GENERAL:
- WINDOWS AND SILLS REPLACED AND IN GOOD CONDITION BUT SHOW SIGNS OF WEATHERING.
- OVERALL BRICKS IN GOOD CONDITION.
- OVERALL STRAIGHT AND SQUARE BRICK LINE FORMATION.
- PATCHWORK BRICKWORK REPLACEMENT / REPEARS SEEN ALONG FACADE.
- BRICK FACADE BROKEN FOR DOWNPIPE INSTALLATION (DATE UNKNOWN). AREAS OF MISSING BRICK WHERE DRAIN PIPES HAVE BEEN POST EMBEDDED INTO FACADE. EDGE OF BRICKWORK CUT OUTS ARE ROUGH AND CRACKED, SOME REQUIRE REPOINTING OR REPLACING.
- AREAS OF BRICK REPOINTING SEE PRIMARILY ALONG THE BOTTOM TWO WINDOW FLOORS.
- STEEL TIES IDENTIFIED NEAR THE TOP OF DOWN PIPES (MATERIAL TBC)
- BOTTOM

NEW WAREHOUSE - EXISTING MASONRY KEY.

HATCH	DESCRIPTION
	SIGNS OF WEATHERING.
	VEGITATION / MOSS STAINING.
	BREAKDOWN / DELAMINATION.
	CRACKING.
	SALTBRICK.
+	STEEL TIES.

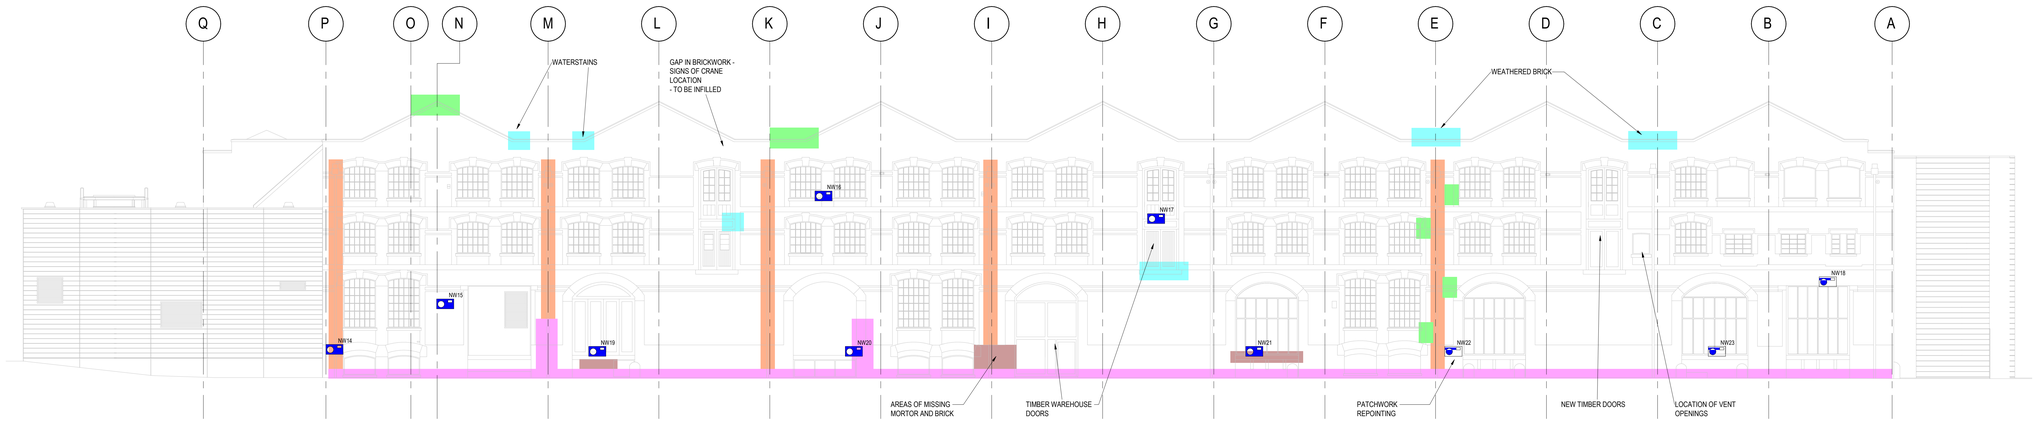

NORTH ELEVATION MASONRY REPAIR WORKS

SCALE 1 : 125

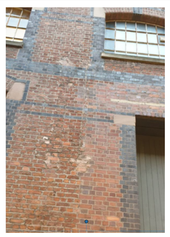
PHOTO REF.	PHOTO	DESCPRIPTION	COMMENTS
NW14		DRAINPIPE EMBEDDED INTO BRICK.	
NW15		POOR QUALITY BRICKS SEEN ACROSS ELEVATION.	
NW16		WINDOWS IN POOR CONDITION.	
NW17		STEEL CRANE RETAINED .	
NW18		POOR CONDITION OF CAST IRON UNDERSIDE REQUIRING BLAST OFF AND REPAINTING.	
NW19		DELAMINATION OF STONE WORK AND AREAS OF MISSING BRICK.	
NW20		CRACK BRICKS OBSERVED ALONG THE BASE OF BUILDING. BRICKS REQUIRING REPOINTING.	
NW21		STEEL AND TIMBER SILLS IN POOR CONDITION.	
NW22		EVIDENCE OF SALT BRICK INDICATING DRAINAGE LEAK.	
NW23		BOLLARDS AND STEEL STUBS ALONG LINE.	

PHOTO REF.	PHOTO	DESCRIPTION	COMMENTS

© Buro Happold Limited or its group companies.
All Rights reserved. Buro Happold and its group companies assert (unless otherwise agreed in writing) their rights under s.77 to 89 of the Copyright, Designs and Patents Act 1988.

This drawing has been prepared for the sole use and information of the Client. The liability of Buro Happold in respect of any information contained in the drawing will not extend to any third parties. Buro Happold accepts no liability for any use/misuse of this drawing other than for the purpose for which it has been produced.

DO NOT SCALE THIS DRAWING.

SAFETY HEALTH AND ENVIRONMENTAL INFORMATION

IN ADDITION TO THE HAZARDS/RISKS NORMALLY ASSOCIATED WITH THE TYPES OF WORK DETAILED ON THIS DRAWING, NOTE THE FOLLOWING:

CONSTRUCTION.

MAINTENANCE/CLEANING/OPERATION.

DECOMMISSIONING/DEMOLITION.

Notes

REFER TO DRAWING S-0010 FOR GENERAL NOTES.

Rev	Description	Date	Drn	Appd

STAGE 3

Project Stage

S3 - FOR REVIEW AND COMMENT

Status of Drawing

BURO HAPPOLD

2nd Floor Eastgate,
2 Castle Street,
Manchester, M3 4LZ,
UK

Tel: +44 (0)161 233 5000
Fax: +44 (0)870 787 4143
Email: 0054704@burohappold.com
Web: www.burohappold.com

Client: *SCIENCE MUSEUM GROUP*

Architect: *BUTTRESS*

Project: **SIM SITE WIDE CAPITAL WORKS**

Drg Title: NEW WAREHOUSE
MASONRY REPAIR ELEVATIONS
SHEET 2

Job No.	Scale@ A0
0054704	**As indicated**

Drawn By	Checked By	Approved By
TC	**PC**	**DC**

Drawing No. **SIM-BHE-NW-XX-DR-SK-S-1152**

Revision