

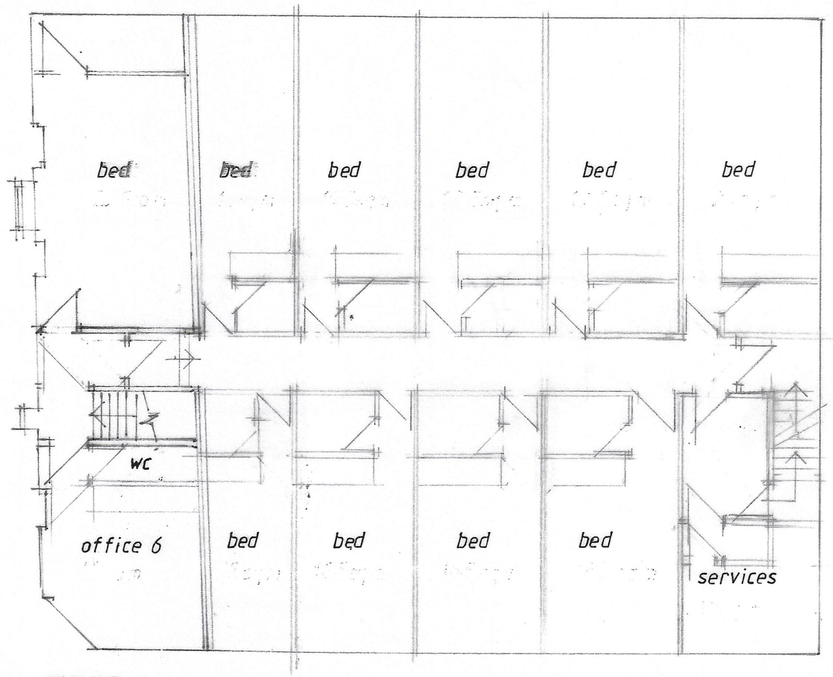


FIRST

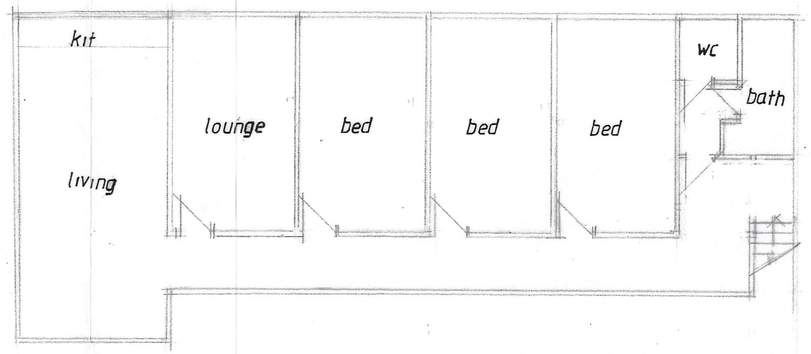

SECOND

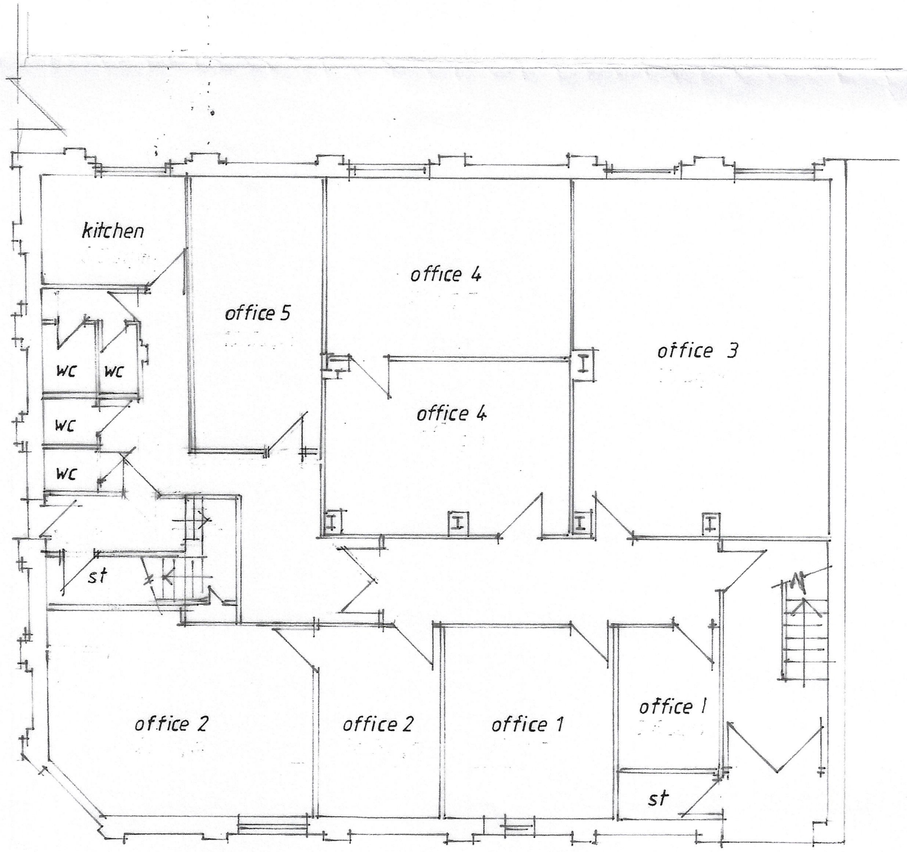

GROUND

NOTES

CLIENT

UK WATER PLUS LTD
2-4 CARRILL GROVE EAST
MANCHESTER M19 3BT

JOB TITLE

BUILDING USAGE

DRG. TITLE

FLOOR PLANS AS EXISTING

HOLBOROW ORMESHER + Limited
architectural & interior design

COMPANY ADDRESS:
15 OVERTON CLOSE
MIDDLEWICH
CHESHIRE CW10 0PZ

PHONE: 0770 834 939

ISSUE	ORIGINAL	1	2	3	4	5	6	7
REVISION		A						
DATE		MARCH 22						
DRAWN		DHO						
CHECKED								
APPROVED								

SCALE 1:100 at A2

DRAWING NUMBER 2024/19/01

M 512650 R