
MATERIALS KEY

- A — Projecting curtain wall vertical mullion. 1500mm centres.
- B — Full height clear double glazed units (unitised). Silicone jointing between glass to glass interfaces.
- C — Glass fronted solid panel. 100% Enamelled frit spandrel glass
- D — Perforated metal screen in plane of facade to conceal pivoting solid ventilator
- E — Perforated metal screen to level 01 service yard



Key Plan

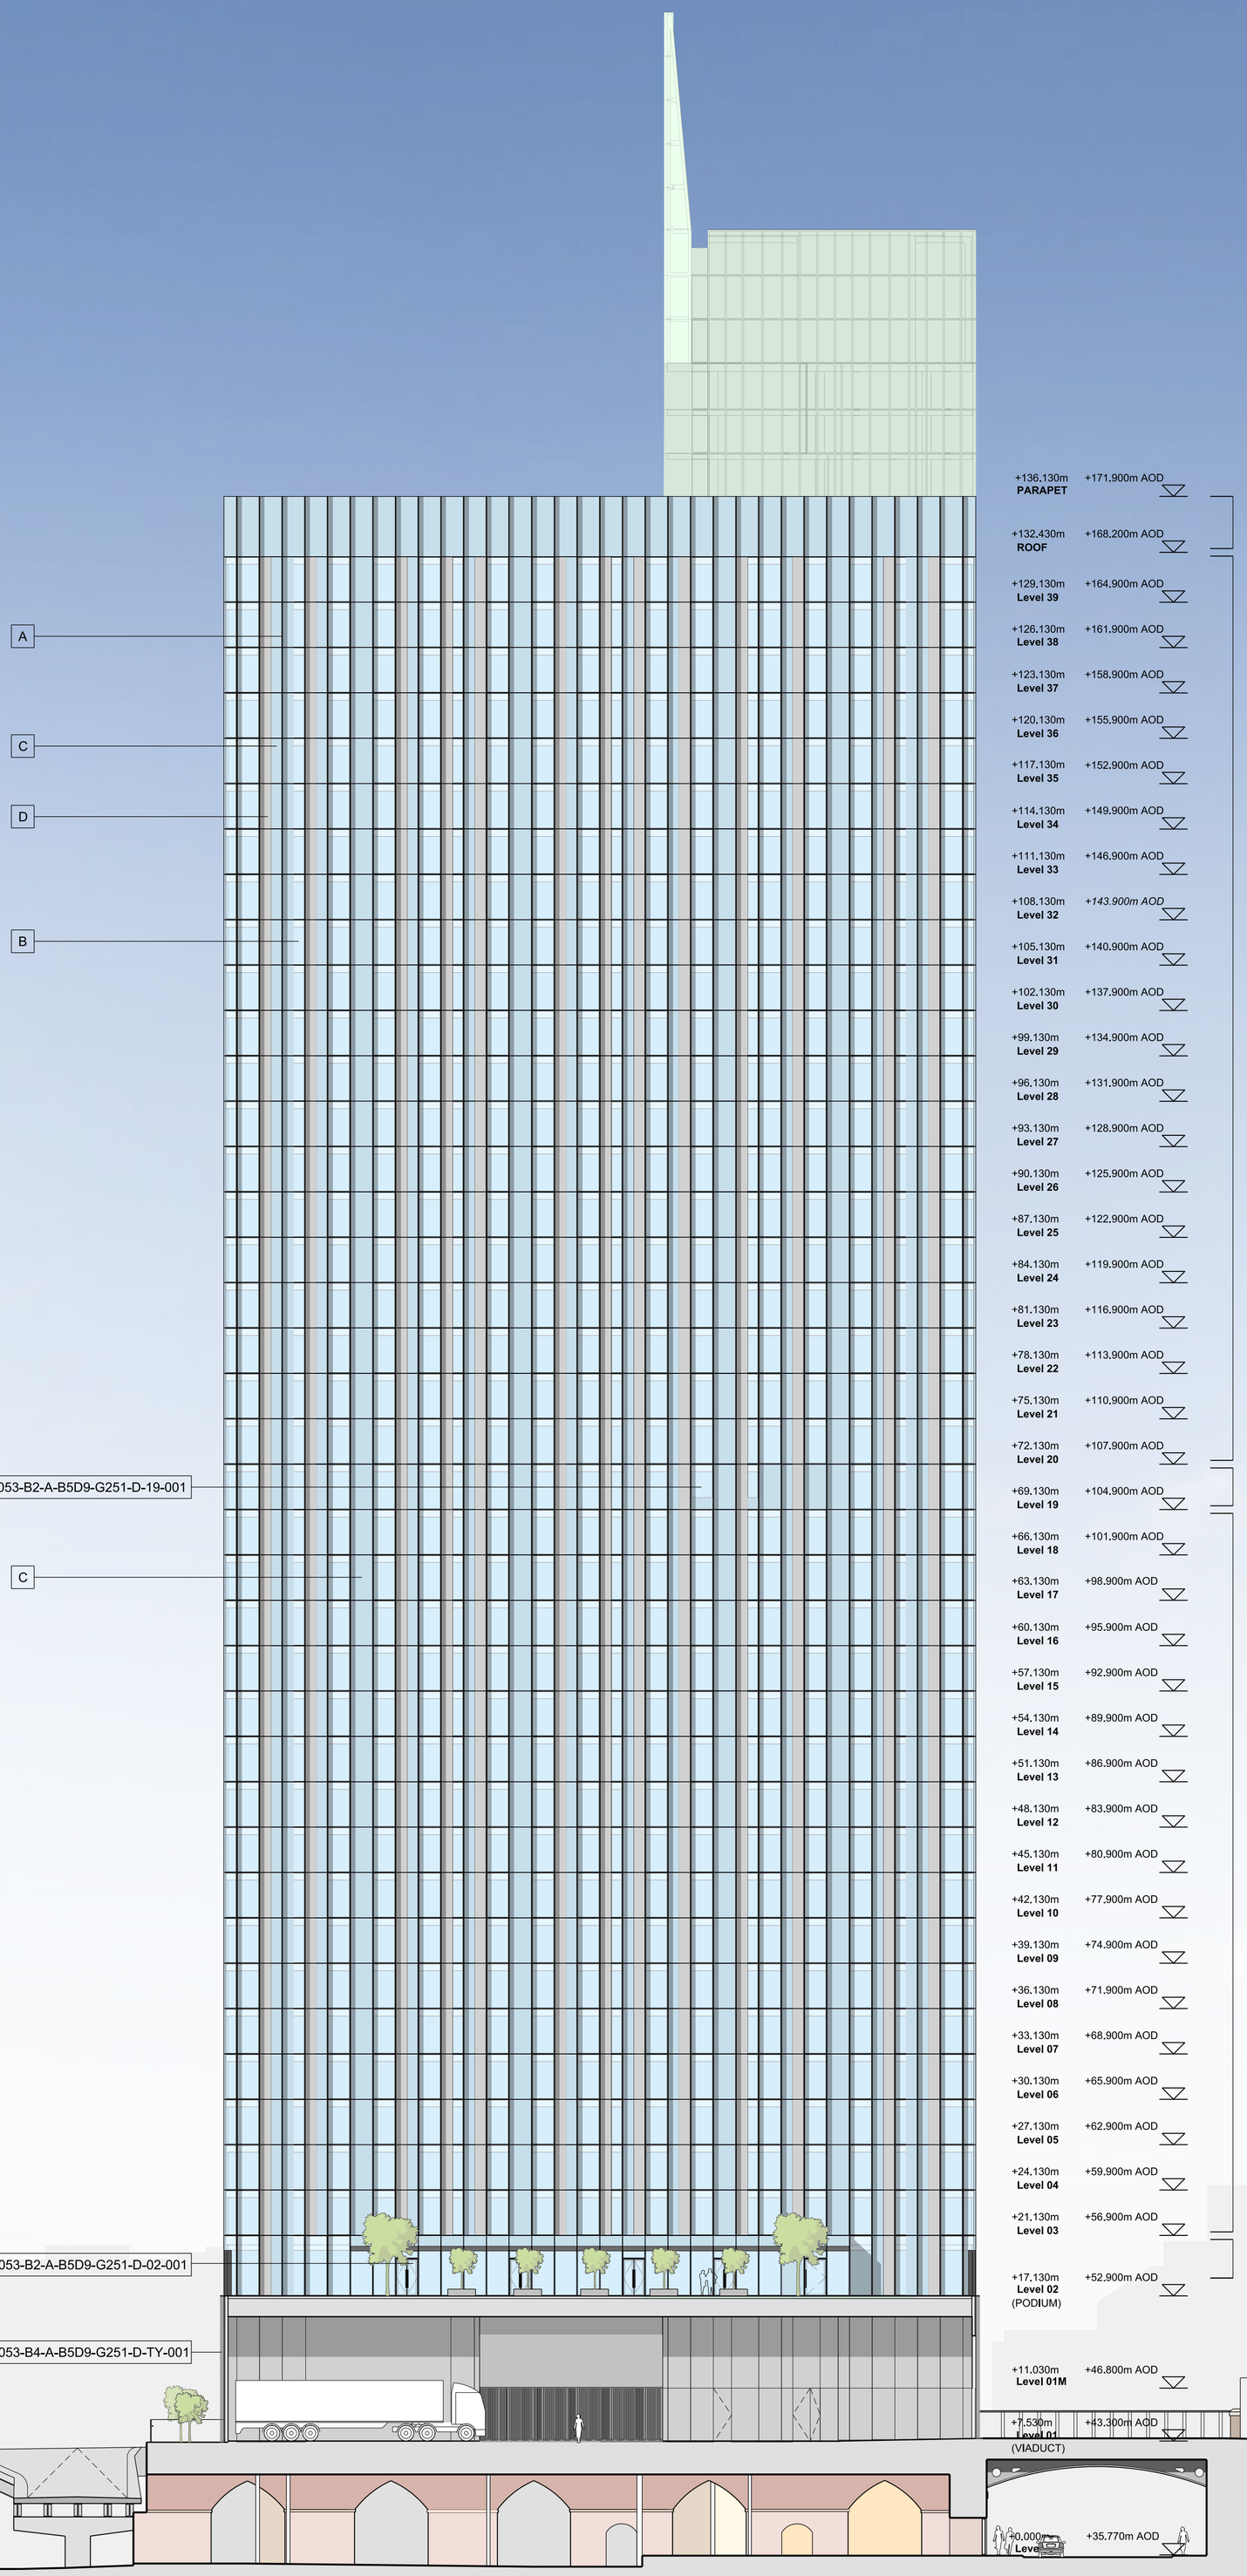

+136.130m	+171.900m AOD	PARAPET
+132.430m	+168.200m AOD	ROOF
+129.130m	+164.900m AOD	Level 39
+126.130m	+161.900m AOD	Level 38
+123.130m	+158.900m AOD	Level 37
+120.130m	+155.900m AOD	Level 36
+117.130m	+152.900m AOD	Level 35
+114.130m	+149.900m AOD	Level 34
+111.130m	+146.900m AOD	Level 33
+108.130m	*+143.900m AOD*	Level 32
+105.130m	+140.900m AOD	Level 31
+102.130m	+137.900m AOD	Level 30
+99.130m	+134.900m AOD	Level 29
+96.130m	+131.900m AOD	Level 28
+93.130m	+128.900m AOD	Level 27
+90.130m	+125.900m AOD	Level 26
+87.130m	+122.900m AOD	Level 25
+84.130m	+119.900m AOD	Level 24
+81.130m	+116.900m AOD	Level 23
+78.130m	+113.900m AOD	Level 22
+75.130m	+110.900m AOD	Level 21
+72.130m	+107.900m AOD	Level 20
+69.130m	+104.900m AOD	Level 19
+66.130m	+101.900m AOD	Level 18
+63.130m	+98.900m AOD	Level 17
+60.130m	+95.900m AOD	Level 16
+57.130m	+92.900m AOD	Level 15
+54.130m	+89.900m AOD	Level 14
+51.130m	+86.900m AOD	Level 13
+48.130m	+83.900m AOD	Level 12
+45.130m	+80.900m AOD	Level 11
+42.130m	+77.900m AOD	Level 10
+39.130m	+74.900m AOD	Level 09
+36.130m	+71.900m AOD	Level 08
+33.130m	+68.900m AOD	Level 07
+30.130m	+65.900m AOD	Level 06
+27.130m	+62.900m AOD	Level 05
+24.130m	+59.900m AOD	Level 04
+21.130m	+56.900m AOD	Level 03
+17.130m	+52.900m AOD	Level 02 (PODIUM)
+11.030m	+46.800m AOD	Level 01M
+7.530m	+43.300m AOD	Level 01 (VIADUCT)
+0.000m	+35.770m AOD	Level

BMU / PLANT

RESIDENTIAL

RESIDENTIAL / PLANT

RESIDENTIAL

RESIDENTIAL / AMENITY

Deansgate Locks — Trafford Street — Great Bridgewater Street — Manchester Central

Site

East Elevation

Building 2

This drawing is copyright
Do not scale off dimensions.
All dimensions to be checked on site by contractor.
Contractor to report any dimensional discrepancies, errors or omissions prior to commencing on site.

NOTE:

NORTH

Rev	Date	Description
00	17-03-2017	Planning Issue
01	10-05-2017	Revised façade setting out
02	30-04-2020	Minor Material Amendment Application
03	29-05-2020	Minor Material Amendment Application
04	15-12-2020	Non-Material Amendment Application
05	04-04-2022	Minor Material Amendment Application
06	08-01-2024	Non-Material Amendment Application

Project Title: Former Bauer Millett Site

Drawing Title: Building 2 - East Elevation

Job No: 10053

Scale: 1:250 @ A1, 1:500 @ A3

Date: March 2017

Status: Planning

Drawing No: 10053-B2-A-B5D9-G200-E-E-001

Revision: 06

simpsonhaugh

MANCHESTER
Riverside, 4 Commercial St
Manchester M15 4RQ
+44 (0)161 835 2345
www.simpsonhaugh.com

LONDON
5-8 Roberts Place
London EC1R 0BB
+44 (0)20 7549 4000
mail@simpsonhaugh.com

© SimpsonHaugh Architects Ltd 2024