


PROPOSED FIRST FLOOR

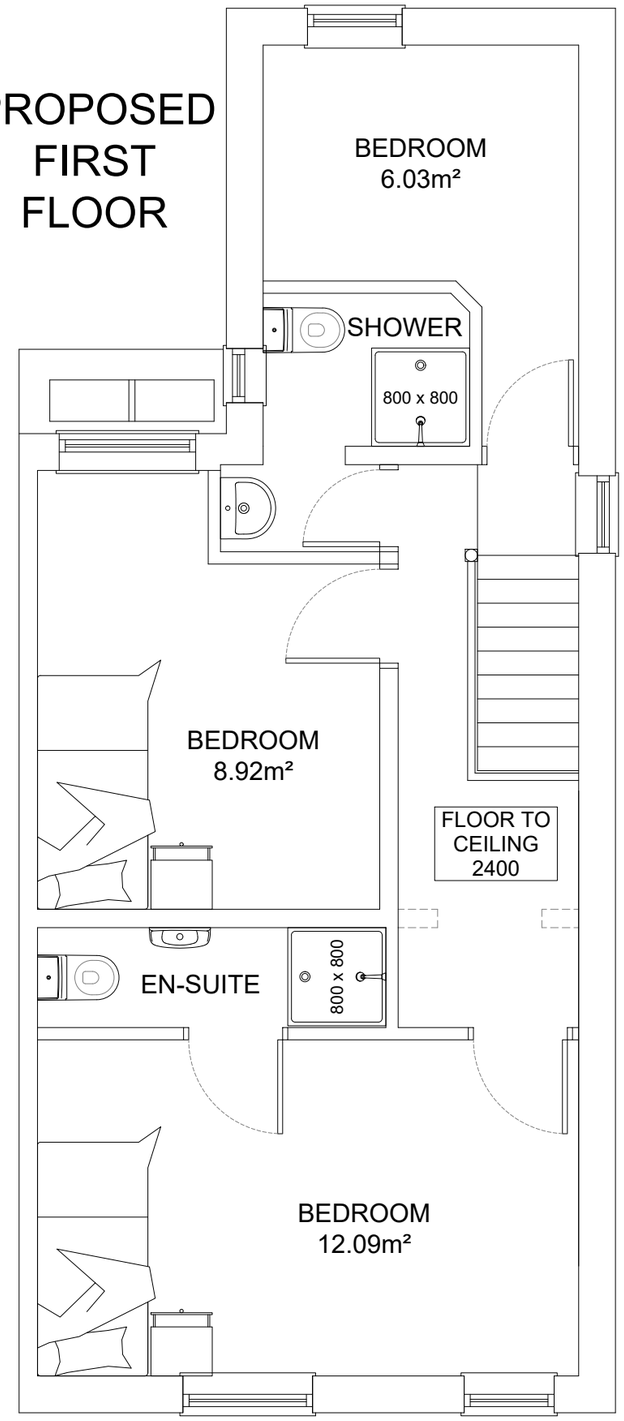

PROPOSED SECOND FLOOR

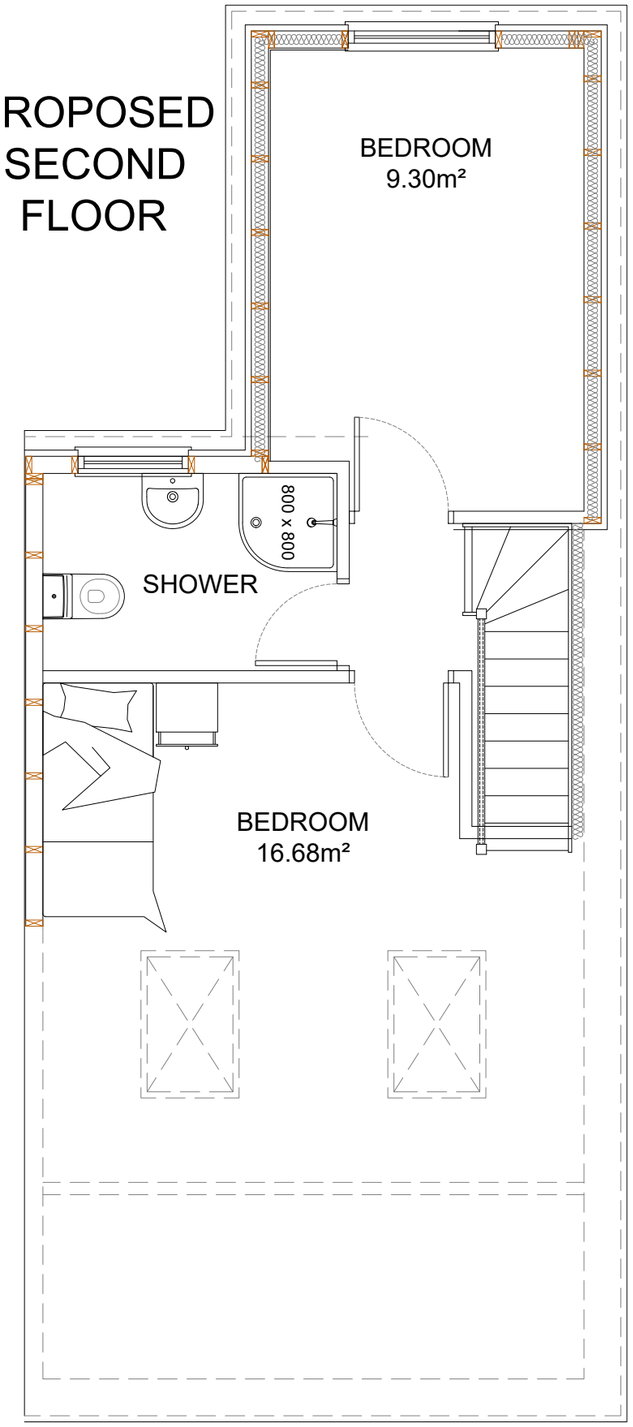

PROPOSED ROOF PLAN

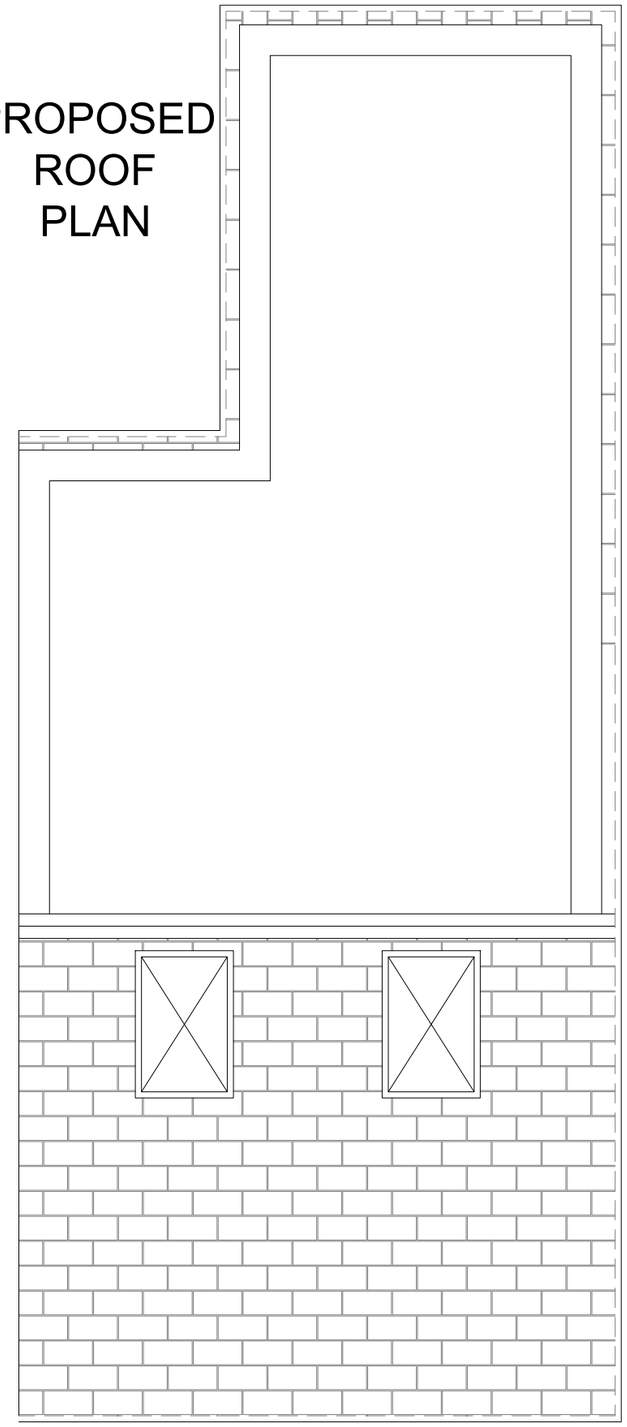

REV	DESCRIPTION	BY	DATE
A	FIRST ISSUE	IGS	22.10.23

Phoenix Architectural Services

PROJECT: PROPOSED LOFT CONVERSION 5 HALL GROVE RUSHOLME	TITLE: PROPOSED FLOOR PLANS	DRAWN: I STEVENSON	DRG No.: 04
CLIENT: PARKWOOD CARE		DATE: 22.10.23	
		SCALE: 1:50 (A3)	AMENDMENT: A