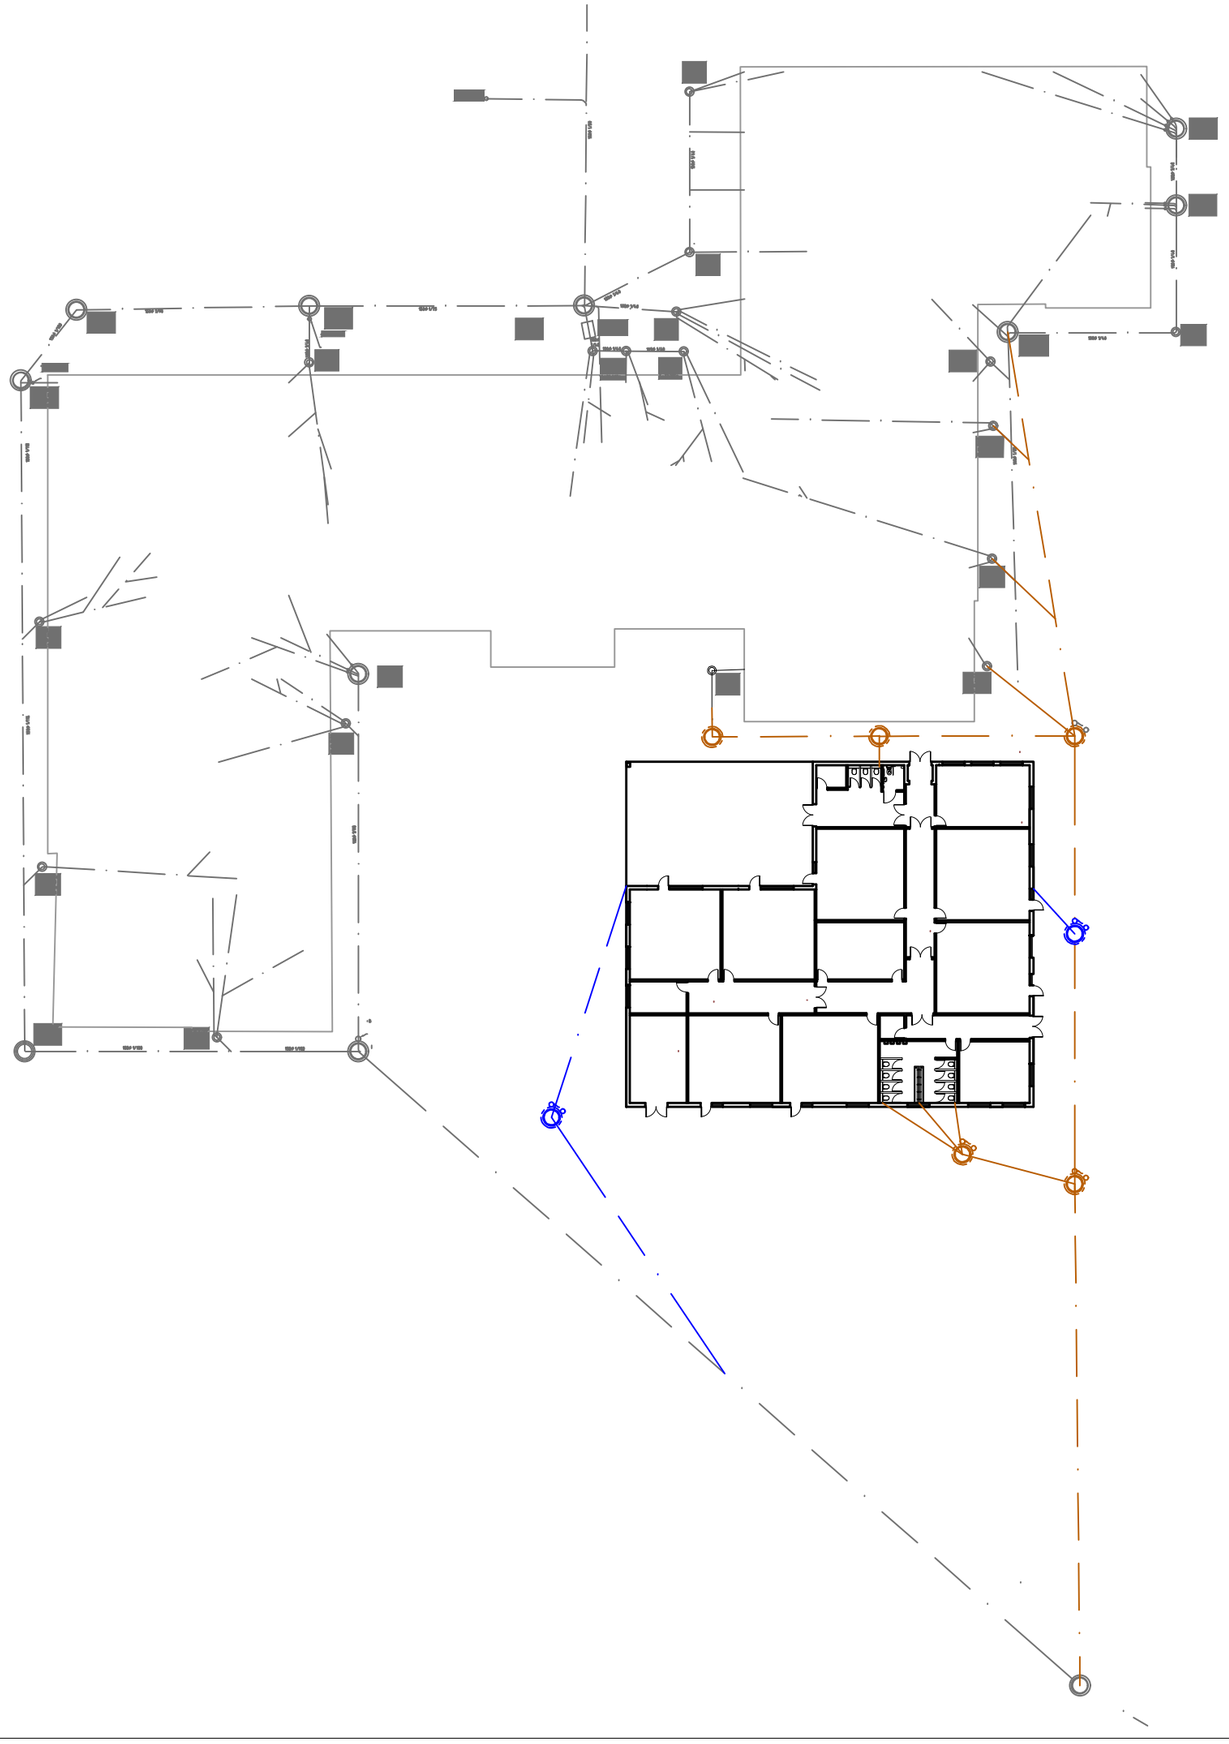


This drawing is Copyright and the property of Lancaster Maloney Martin Limited and must not be reproduced in whole or in part without their written permission. Copyright is reserved. © This drawing must not be scaled. The Contractor is to report all dimensional discrepancies & errors to the Contract Administrator prior to commencing construction. It is essential that this drawing is read in conjunction with the specification and all works identified included for.

NOTES

— — Existing Foul Drainage

— — Proposed Foul Drainage

— — Proposed Surface Water Drainage

Rev	Date	Comments	By

STATUS
PLANNING

Client
Levenshulme High School, Crossley Rd, Levenshulme, Manchester M19 1FS

Project Title
Expansion

Drawing Title
Drainage Plan

Scale	Drawn by	Date
1:500	ND	Nov 2023
Job no. 2304-24	Drawing no. P07	Revision no.

A3

Lancaster Maloney Martin
Registered Office:
Equitas House Unit 6 Station View Rhino Court Stockport SK7 5ER
Tel: 0161 477 3500
E-mail: administration@lmm-ltd.co.uk | Website: www.lmm-ltd.co.uk
Registered in England No 4846621