
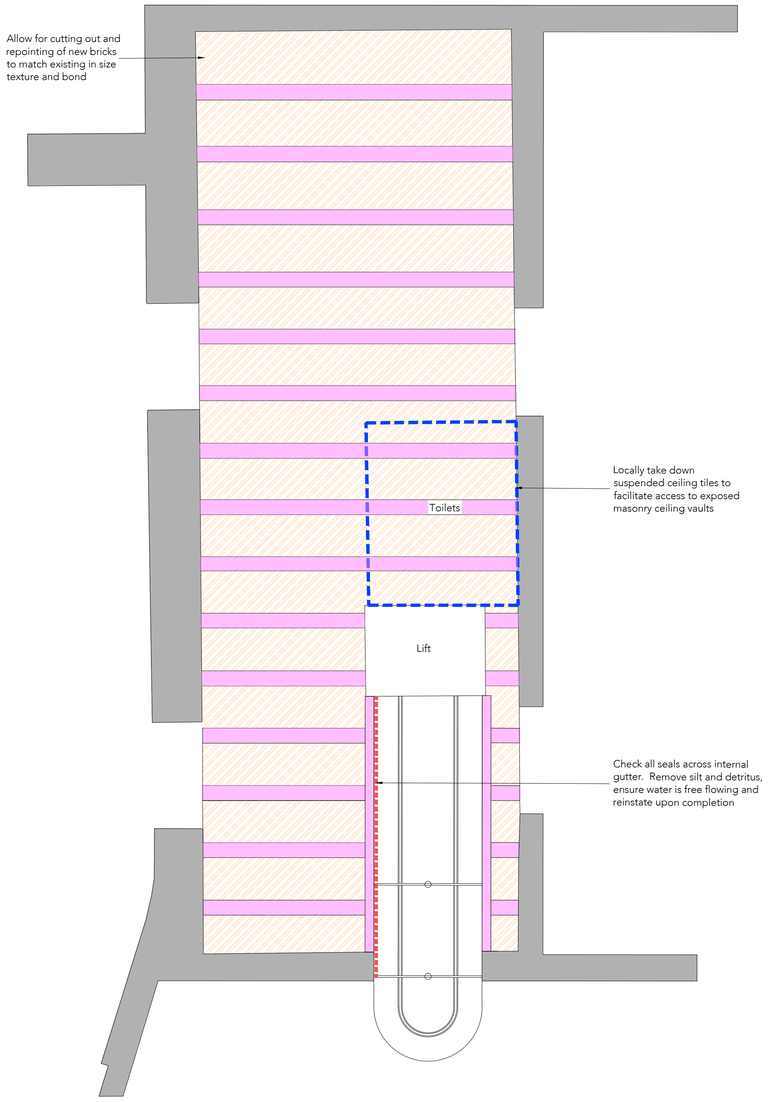


KEY

Rake out and repointing. Allowance 25% surface area.

Prepare, wire brush and redecorate ferrous beam plates. Allowance 25% surface area

SEG Reflected Ceiling Plan as Existing
Scale 1:100

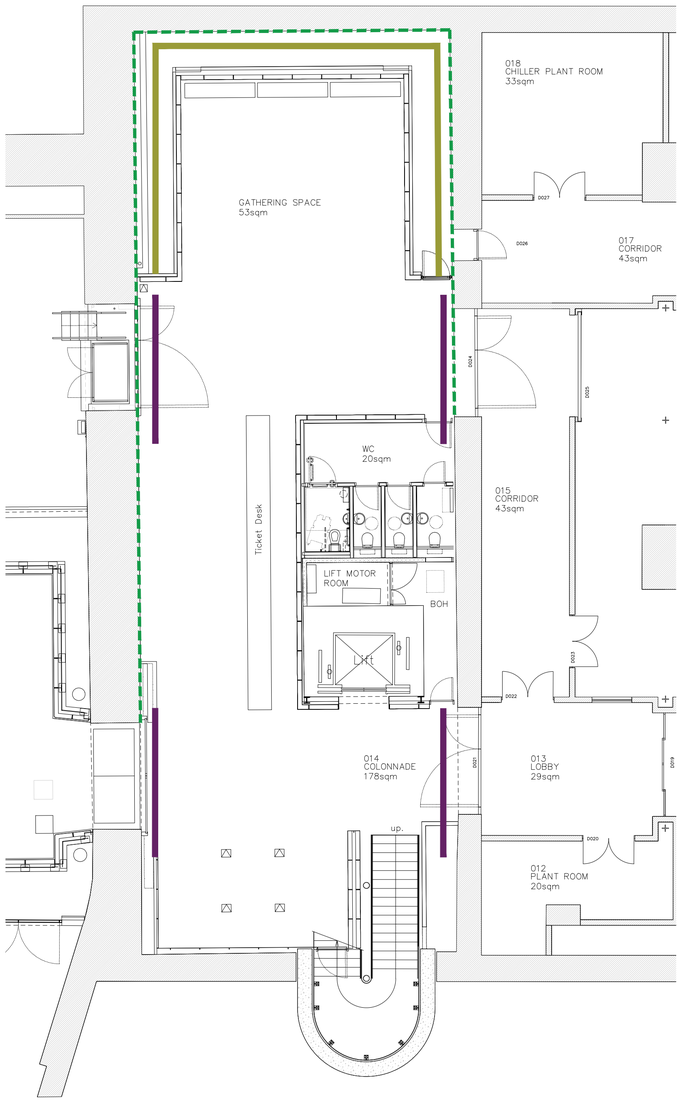

KEY
Note: Surface area extends floor to ceiling

Rake out and repoint. Allowance 100% surface area.

Indepth conservation clean to remove organic matter, efflorescence. Allow 100% surface area.

Prepare, wire brush and redecorate ferrous lintels/beams. Allowance 100% surface area.

SEG Fabric Repair Plan
Scale 1:100

0 0.5 1.0 cm
0 1.0 m 2.0 m 3.0 m 4.0 m 5.0 m 6.0 m 7.0 m 8.0 m 9.0 m 10.0 m
1:100

Note:
Do not scale from this drawing.
Dimensions are to be checked on site.
If in doubt please ask.

Note:
The floor plan has been developed from legacy data only, including cursory review onsite from accessible vantage points.

Obstructions exist within localised areas, limiting visibility of the plan arrangement.

No site measurements have been taken.

The plan therefore cannot be considered wholly accurate but is a means to indicatively represent the locations of primary elements.

This drawing is for tender purposes only. All dimensional / setting out and general arrangement information must be confirmed by the contractor.

Rev	Date/Intls	Details
P1	01/09/23 PL	Planning Issue

© The moral rights of the author are hereby asserted
This drawing and design is the sole property of Buttress Ltd and must not be reproduced without permission.
Buttress Ltd is Registered in England and Wales: 5363573

SCIENCE+ INDUSTRY MUSEUM

Buttress

41 Bengal St
Manchester
M4 6AF

Clockwise, Yorkshire House
Greek Street, Leeds
LS1 5SH

T 0161 236 3303
E contact@buttress.net
W www.buttress.net

Project Title	NEW WAREHOUSE
Client	SCIENCE & INDUSTRY MUSEUM
Location	MANCHESTER
Drawing Title	New Warehouse SEG Reflected Ceiling Plan SEG Fabric Repair Plan
Date	23/11/22
Checked	AS
Scale	1:100
Orig Paper Size	A1
Status	**PLANNING**

Project:	Origin:	Zone:	Level:	Type:	Disc:	Number:	Rev:
9488	BUT	NW	XX	DR	A	(01)009	P1