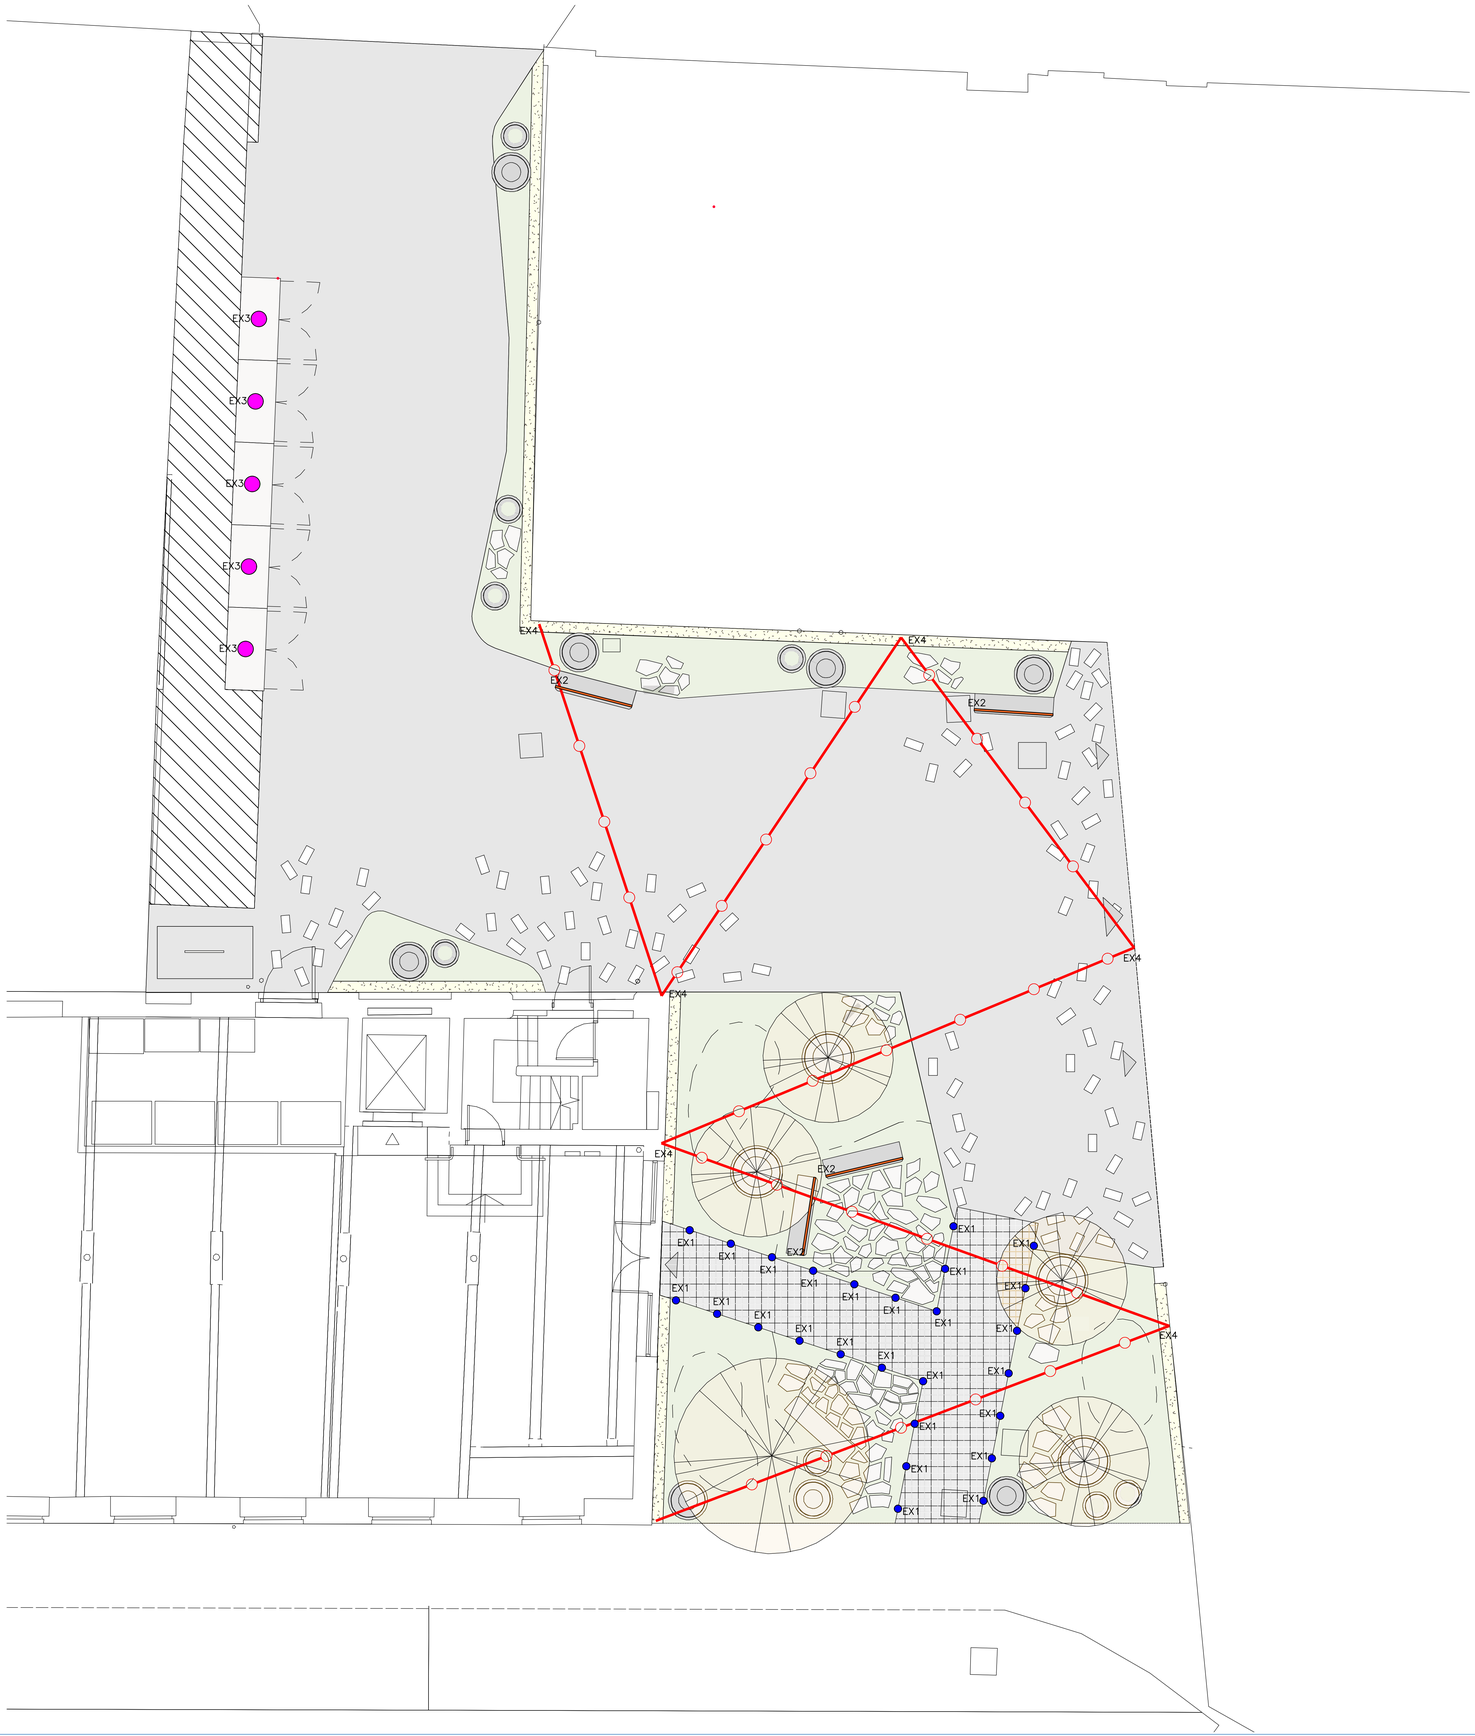


LEGEND – EXTERIOR LIGHTING

L1 BEGA LIGHTING, 24085 – 3000K

L2 BEGA LIGHTING, 22261 – 3000K

L4 SLV LIGHTING, DASAR 1200 – 3000K

L5 COLLINGWOOD LIGHTING, LEDLINE 400 WW 45

L6 TAGRA LIGHTING, IP RATED LED STRIP LIGHTING – 3000K

LEGEND – SMALL POWER

SWITCHED FUSE CONNECTION UNIT

LEGEND – EXTERNAL LIGHTING

EX1 COLLINGWOOD – GL019

EX2 TAGRA LIGHTING – IP RATED LED STRIP LIGHTING

EX3 SLV LIGHTING – OUTSIDE BULKHEAD 360

EX4 TAGRA LIGHTING – PRO CONNECTABLE FESTOON (VARYING LENGTHS)

Revision	Description	Date
A	PRELIMINARY ISSUED FOR COMMENT	01.12.23

NICEIC APPROVED CONTRACTOR

SAFEQUIP ACCREDITED APPROVED

Drawing Status
PROPOSED

H&O ELECTRICAL

Client WORKSPACE DESIGN & BUILD

Project NEPTUNE MILL

Title EXTERNAL LIGHTING LAYOUT

Drawn LY Date 01.12.23

Sheet A0

Scale 1:50

Drawing Number
H&O–J369–LEX2–A