



01 Front Elevation
1:100

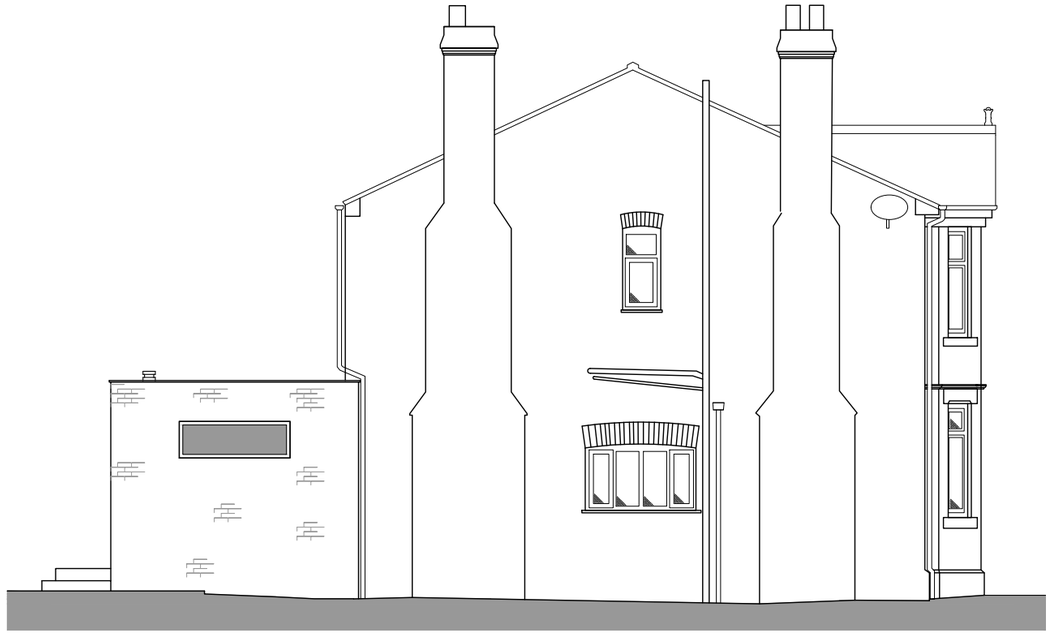

02 Side Elevation 01
1:100



03 Rear Elevation
1:100

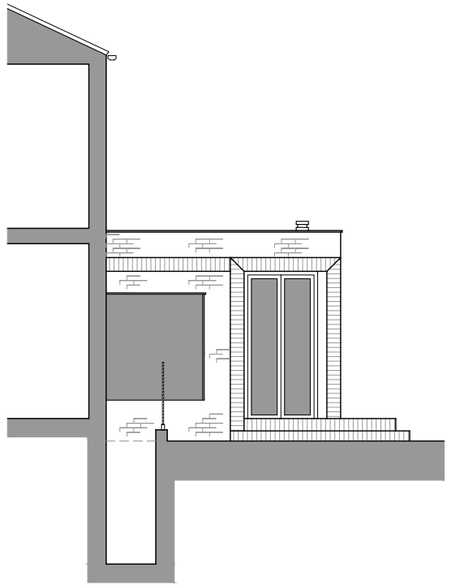

04 Side Elevation 02
1:100

Scale = 1:100

5 10

... / ... ...

rev / date note

© neon architecture

project	title	job no.	dwg no.	revision
4 Gaddum Road Didsbury	Proposed Elevations	121	014	PL00
	status: PLANNING	scale: 1:100@A3	date: 10.01.24	

7 Lower Woodspeen Court, Lambourn Rd
Newbury, Berks, RG20 8BL, 01635 745085
www.neonarchitecture.co.uk

neon architecture