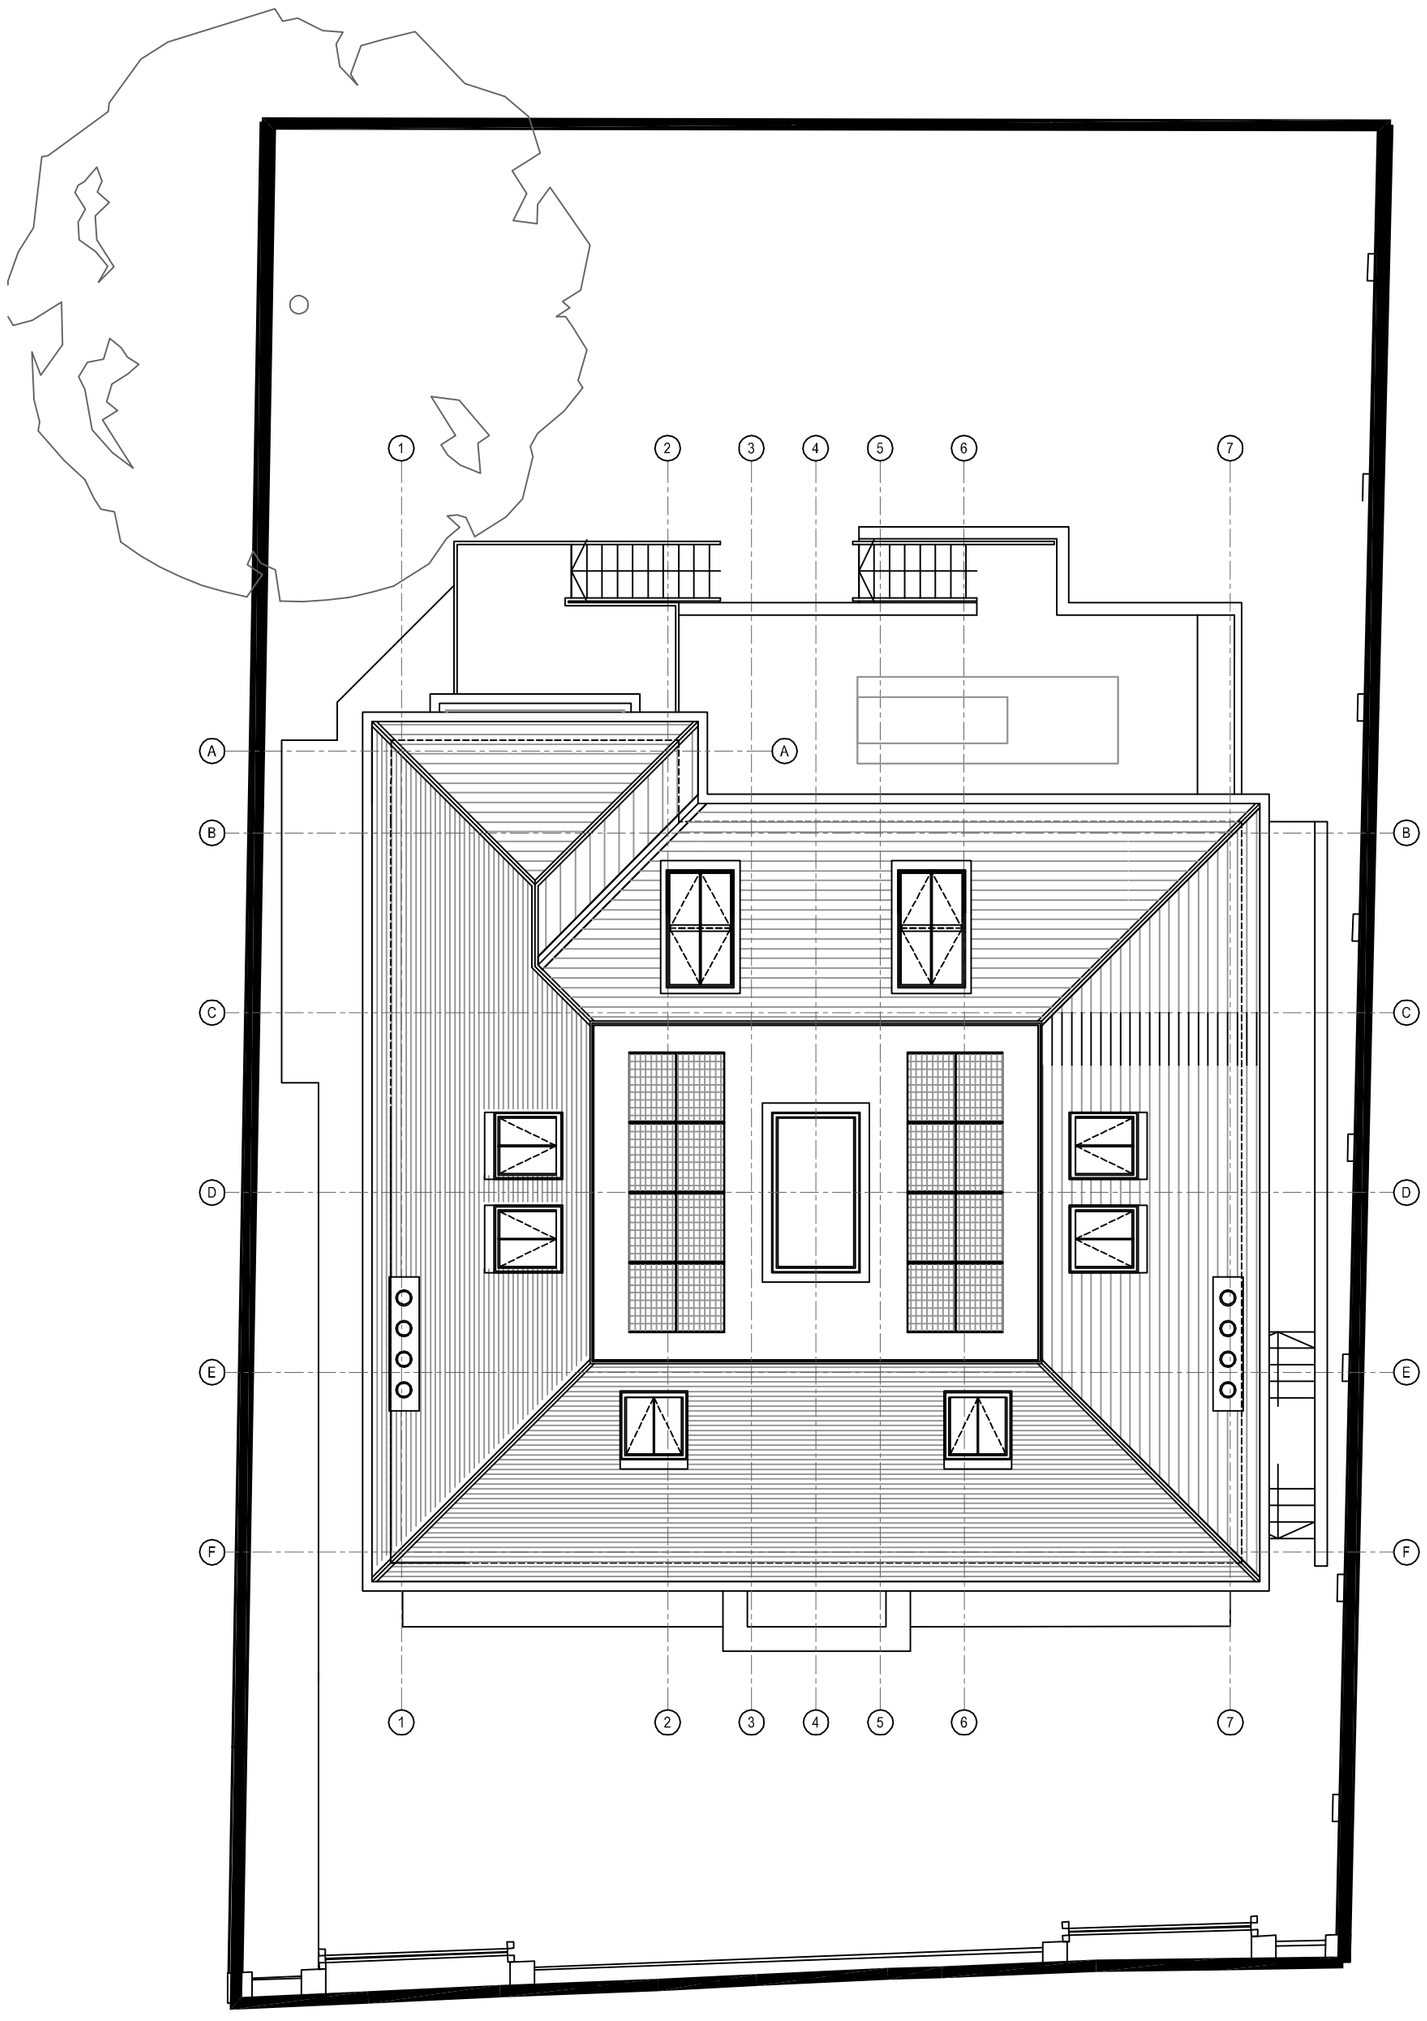


N

SCALE 1:100

ROOF PLAN
PROPOSED

DO NOT SCALE OFF DRAWING : PLEASE CHECK ALL DIMENSIONS ON SITE

This drawing is to be read in conjunction with all relevant specifications, documents and other issued job drawings. Discrepancies or omissions must be reported to the client. The contractor is to check and verify all building and site dimensions and to check levels before work commences.

ALL INFORMATION CONTAINED ON THIS DRAWING REMAINS COPYRIGHT OF RMHE PROPERTY LIMITED ©

Revision :	Issue Date :	Revision Comments :	By :

Client Details:

Project Title:
The Lauriston
No 12 Manchester Road

Drawing Title :
Proposed Roof Plan

Project Stage :			Works Package :		A2 Scale :
			PLANNING		1:100
Project No :	Drawing No :	Revision :	Drawn :	Creation :	Authorised :
1981	100-03	D	CP	SEP_23	JP